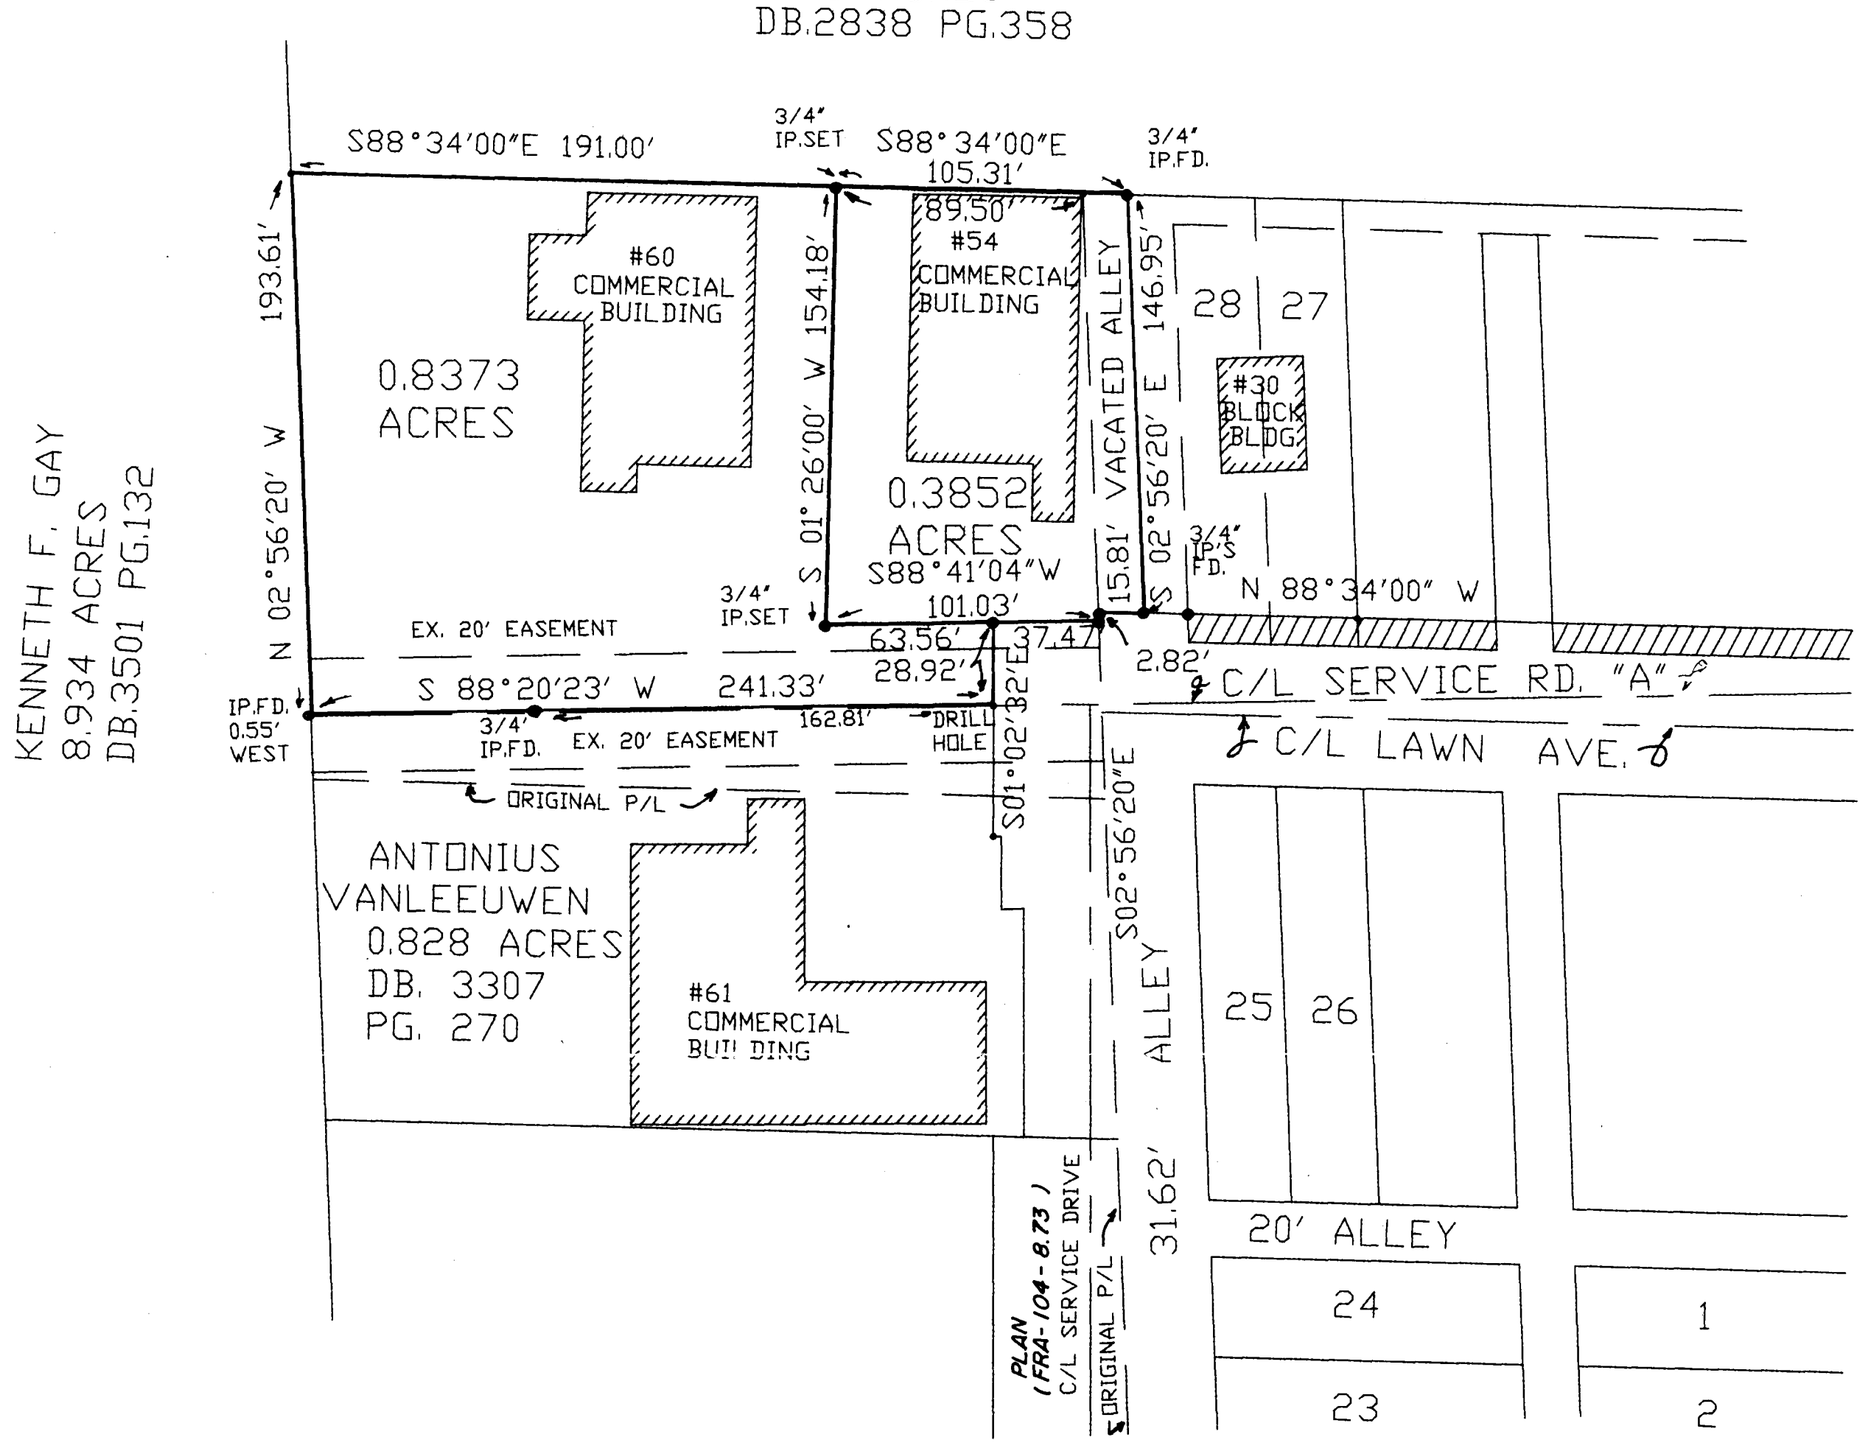

SURVEY OF TWO TRACTS

IN SEC. 4, TWP. 4, RGE. 22 AND THE WEST HALF OF A VACATED ALLEY FROM PLAT A, COMPLETE RECORD 22 PAGE 576 COMMON PLEASE COURT. AND THE REMAINDER OF A 1.33 ACRE TRACT, DB. 3771 PG. 837. CITY OF COLUMBUS, FRANKLIN CO., OHIO: for

DAN SPILLMAN

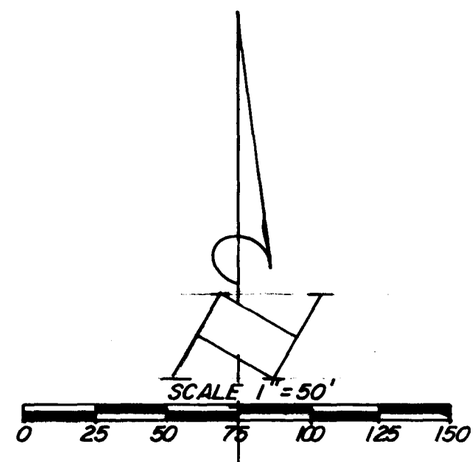

BASIS OF BEARINGS:
THE NORTH LINE OF PLAT "A", COMPLETE RECORD 22 PG.576, COMMON PLEASE COURT AS S 88° 34' 00" E.

PRIOR DEED REFERENCE:
JUNE E. SPILLMAN
1.128 ACRES, RE-OF 1.33 AC.
DB. 3771 PG. 837

HAINES SURVEYING
354 Kessler Street
Groveport, Ohio 43125
Phone: 837-2181

2-24-99 SIGNED