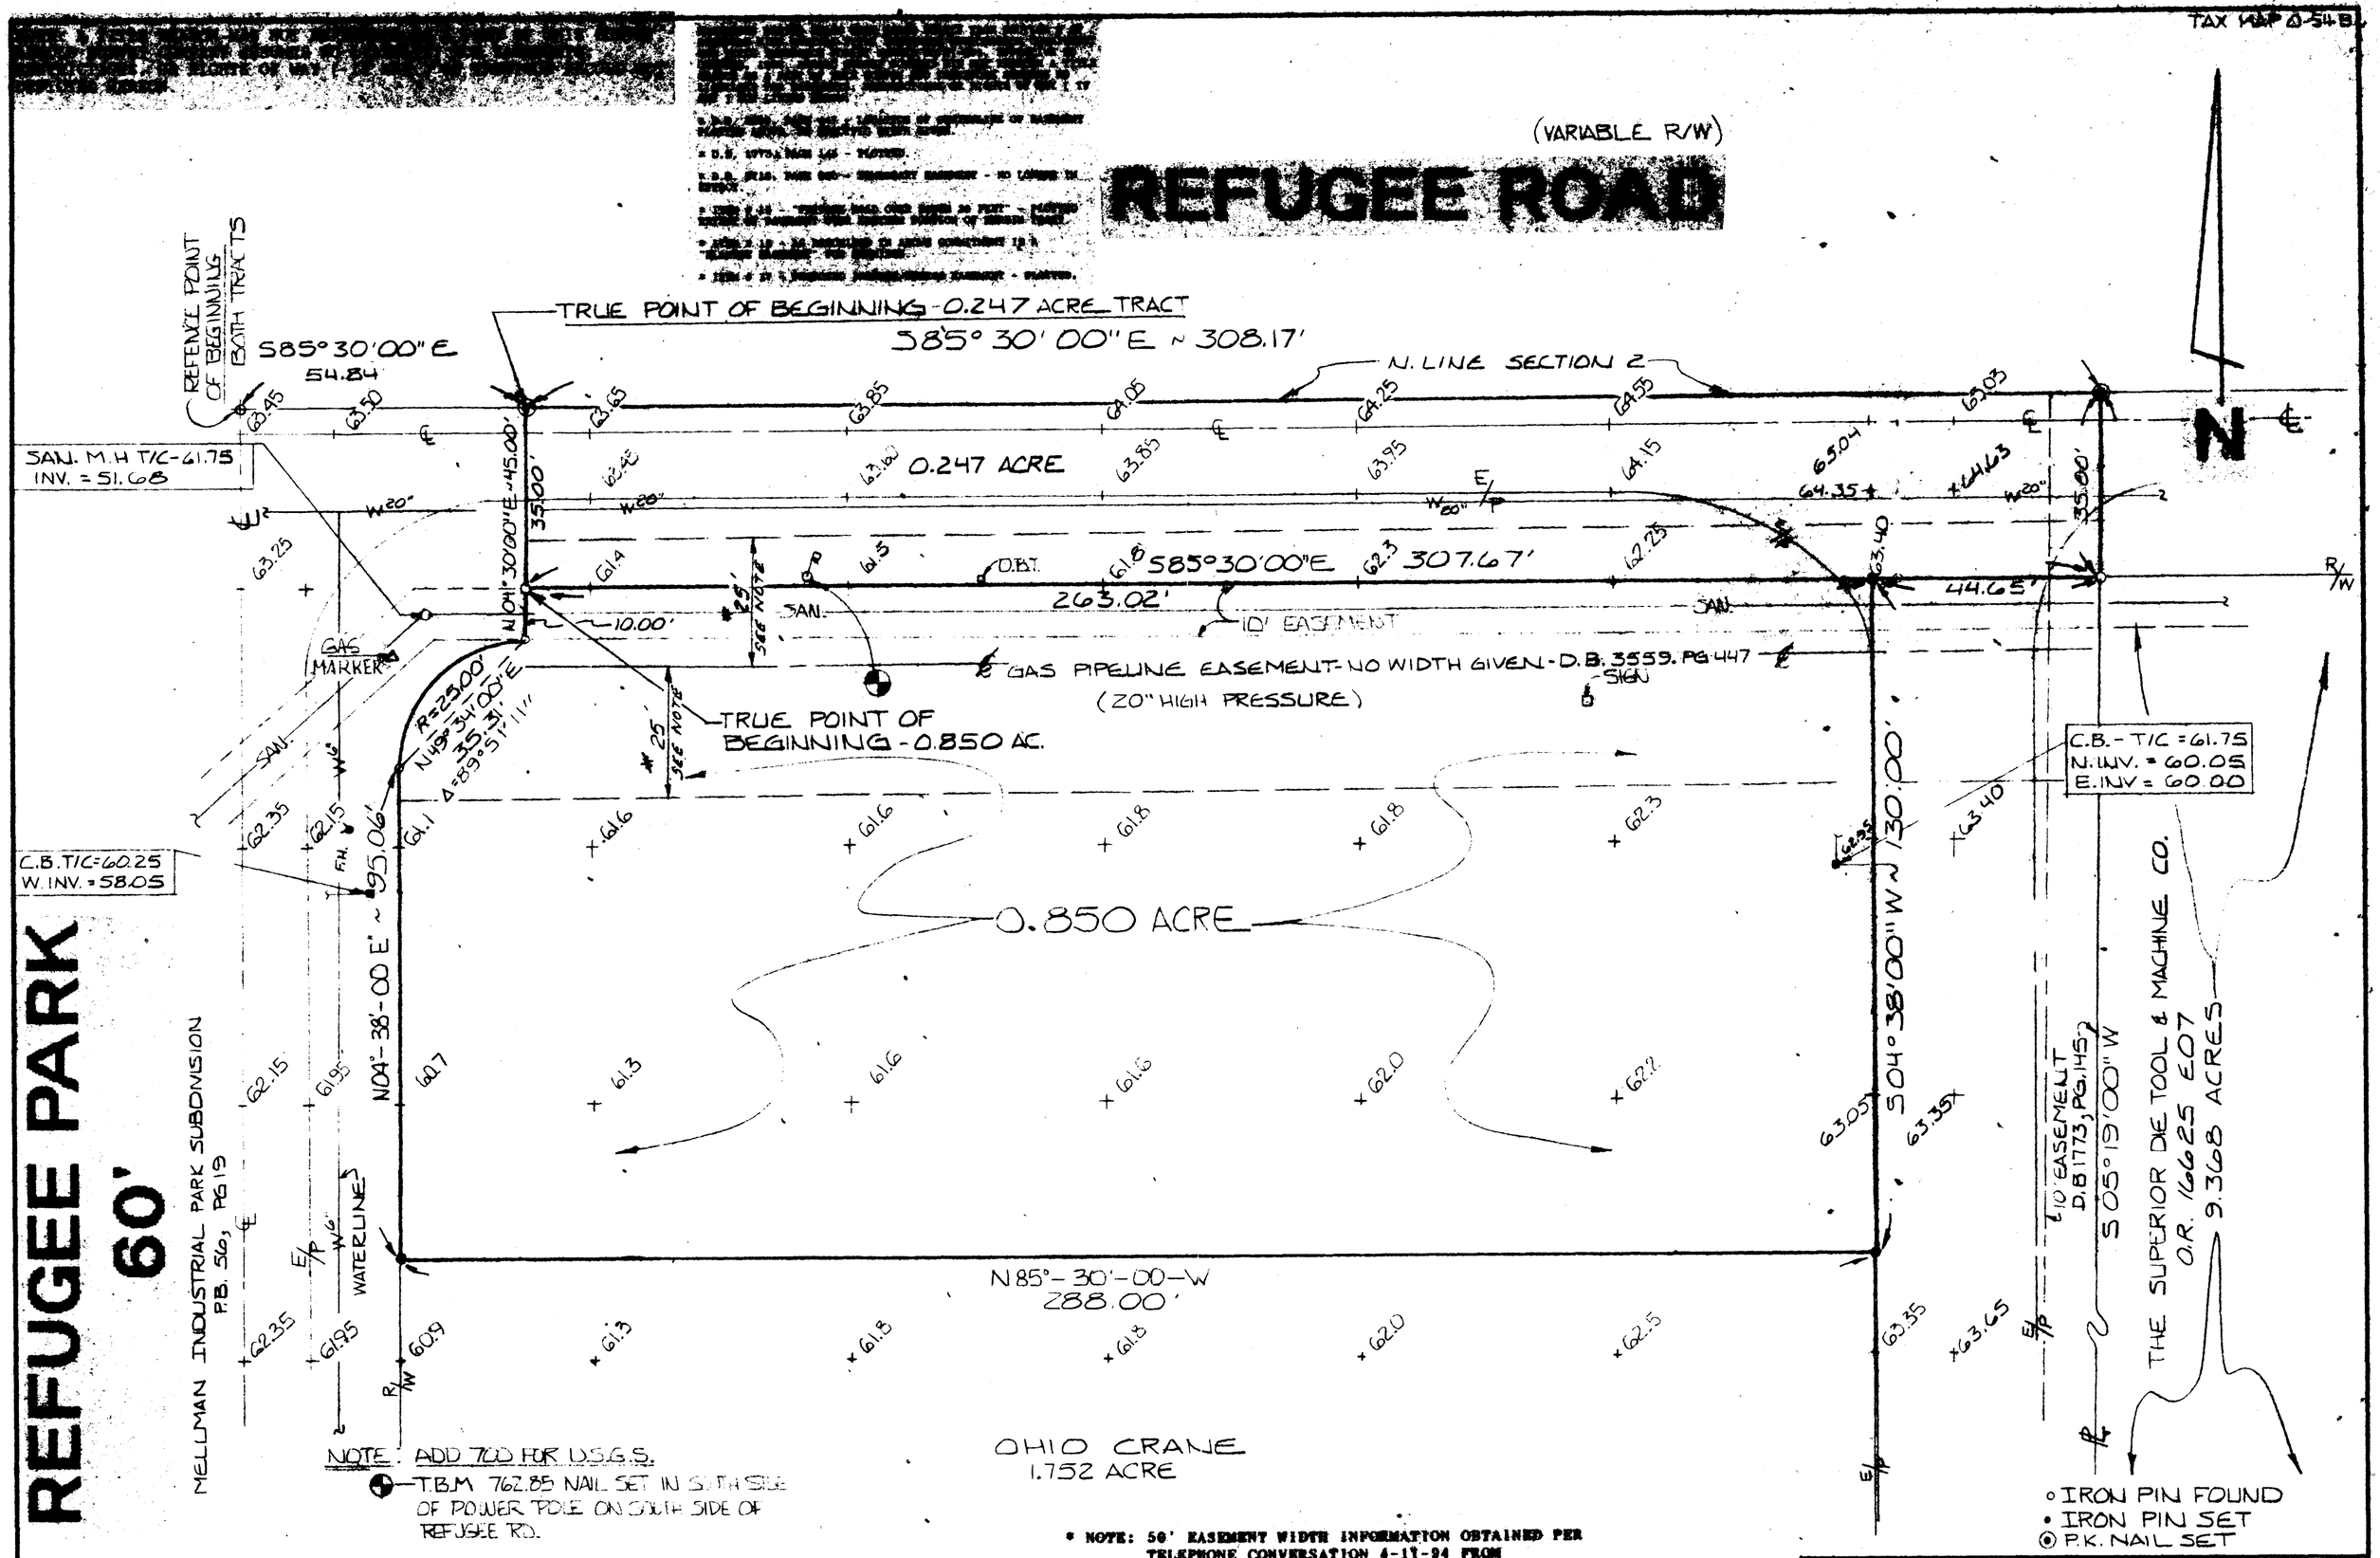

* NOTE: 50' EASEMENT WIDTH INFORMATION OBTAINED PER TELEPHONE CONVERSATION 4-11-94 FROM MR. EDWARD J. PIRIK SUPERVISOR-LAND RIGHTS COLUMBIA GAS OF OHIO. (614)-460-6325.

The attached plat was prepared from information obtained during an actual field survey of the premises in November of 1993. The basis of bearings for the attached plat is the eastern right of way line of Refugee Park Road as N 04° 38' 00" E as recorded in Plat Book 56, page 19 at said recorder's office.

Arnold Survey Company
3911 Broadway
Grove City, Ohio 43123
PH: (614) 875-7684

I HEREBY CERTIFY THAT THE ATTACHED PLAT WAS PREPARED FROM INFORMATION OBTAINED FROM AN ACTUAL FIELD SURVEY OF THE PREMISES AND THAT SAID PLAT IS CORRECT TO THE BEST OF MY KNOWLEDGE.

Roger P. Arnold
REGISTERED SURVEYOR #6065
ROGER P. ARNOLD

REV. 3-30-94
REV. 1-11-94

BOUNDARY AND TOPOGRAPHIC SURVEY		
SCALE: 1"=20'	APPROVED BY	DRAWN BY
DATE: 11-19-93	K.W.	FILE: E8-2
— REFUGEE ROAD —		
ENGLEFIELD OIL		DRAWING NUMBER 503