Boundary Survey of a 4.170 Acre tract, 14.144 Acre tract and a 12.783 Acre tract
located in Virginia Military Survey No. 469, Jackson Township, Franklin County, Ohio, for...

Teresa Endres
and / or
Richard D. and Catherine M. Burgstaller

200' 150' 100' 50' 0' 100' 200'
Scale 1" = 100'
July 3, 1997

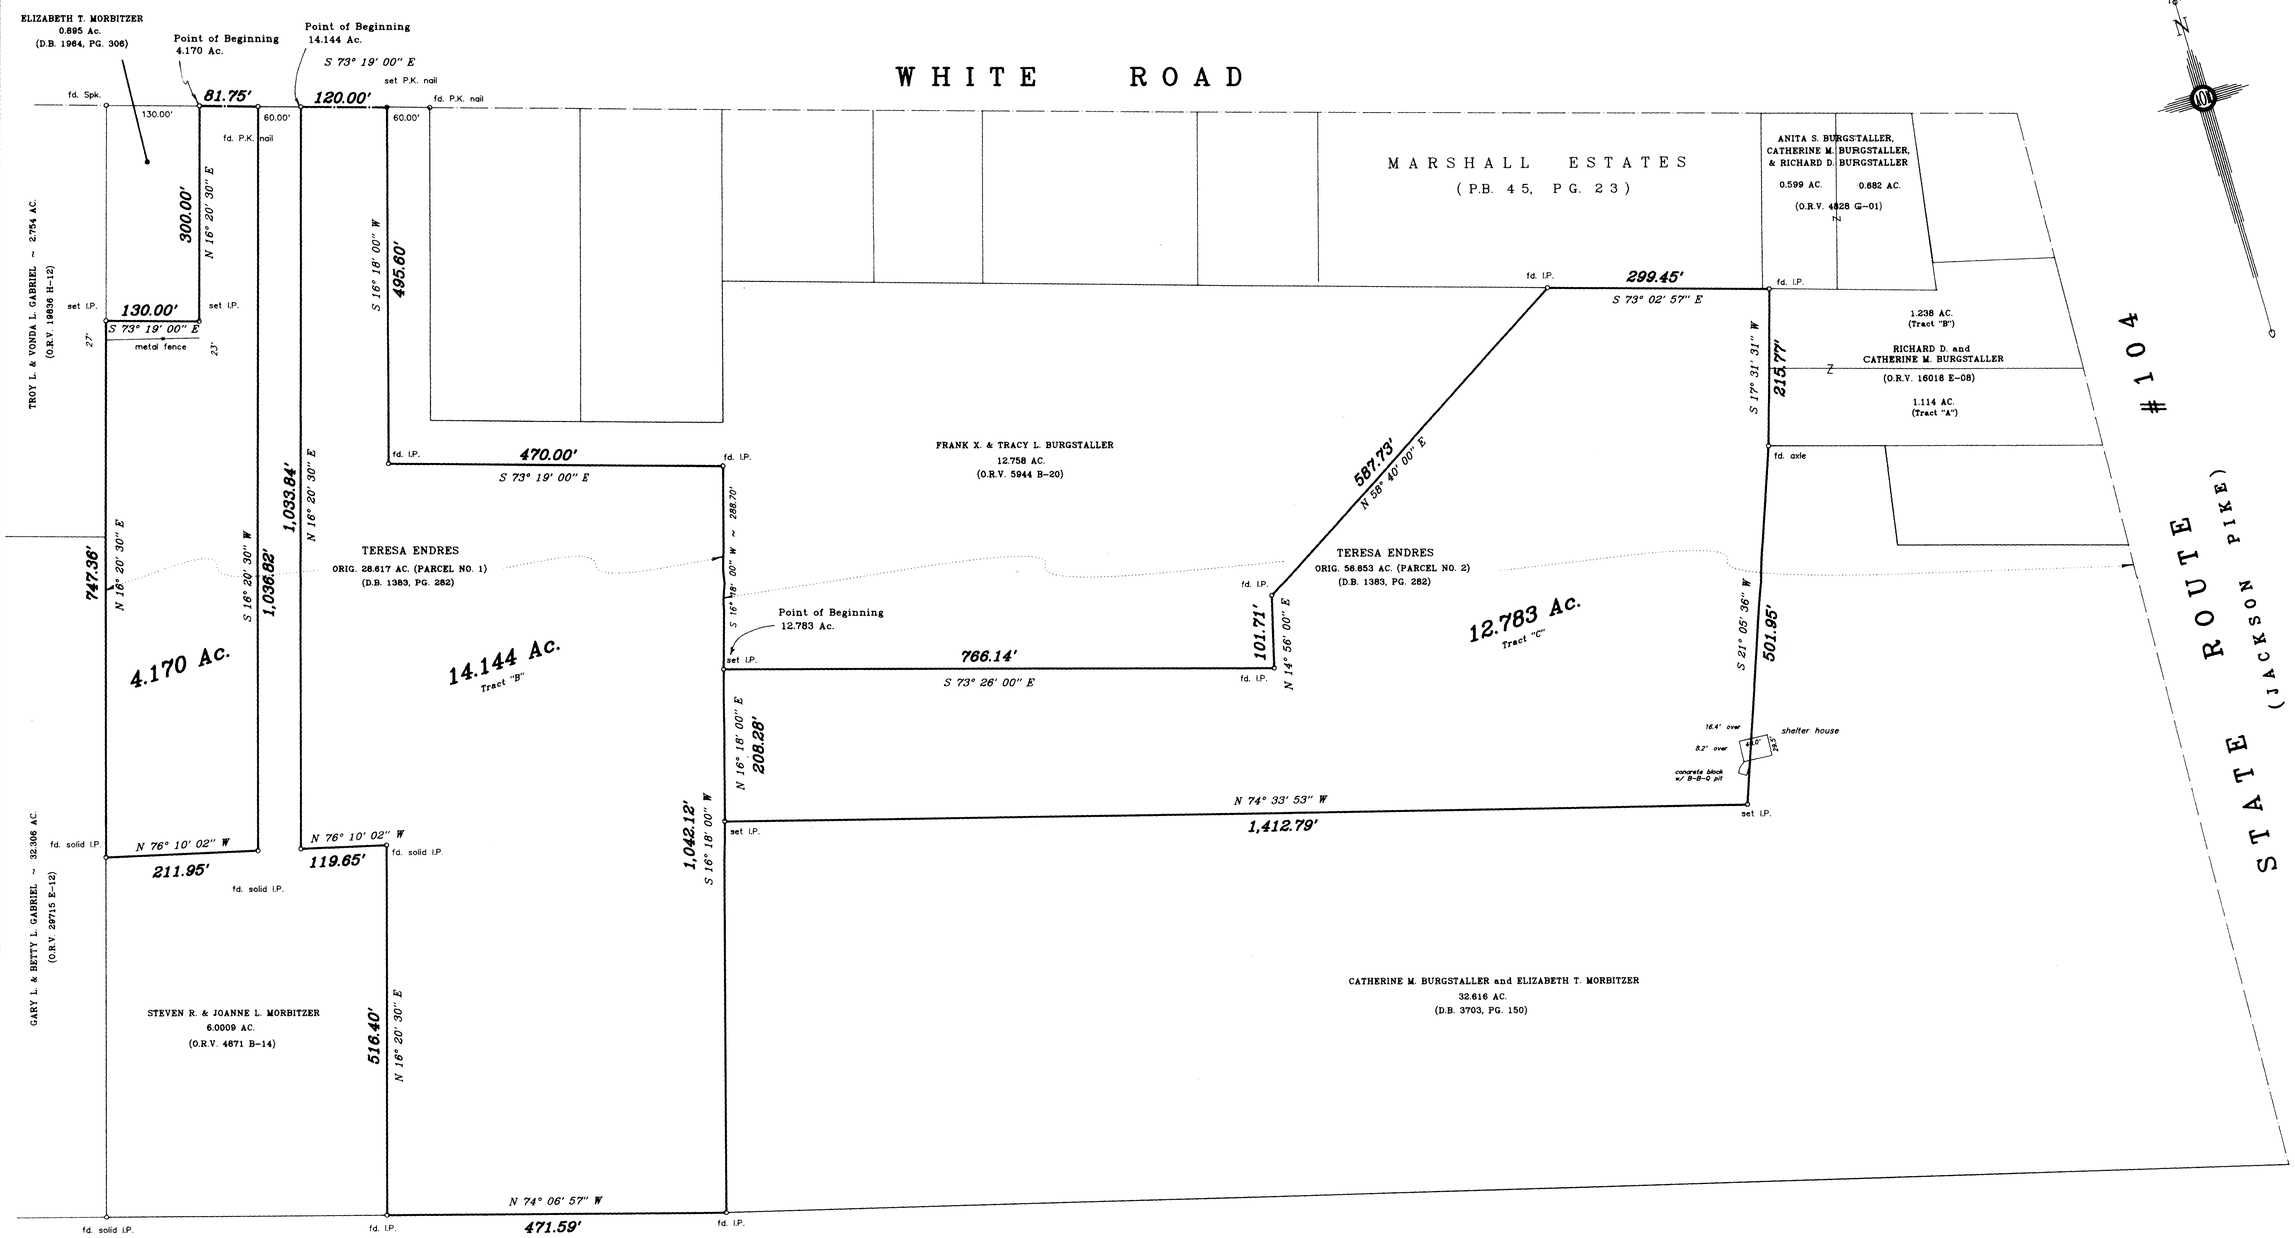

STATE OF OHIO
ALBERT J. MYERS
6579
REGISTERED
PROFESSIONAL SURVEYOR

BY: Albert J. Myers
Albert J. Myers, Professional Surveyor No. 6579.

We hereby certify that the foregoing Boundary Survey was prepared from actual field measurements in accordance with Chapter 4733-37, Ohio Administrative Code. Iron pipes set are 30" X 1" O.D. with an orange plastic cap inscribed "P.S. 6579". Basis of bearings is the centerline of White Road held as S. 73° 19' 00" E.

MyersSurveying COMPANY
2740 East Main Street
Bexley, Ohio 43209-2577
(614) - 235 - 8677

mof 8-04/23/97			ENDRES