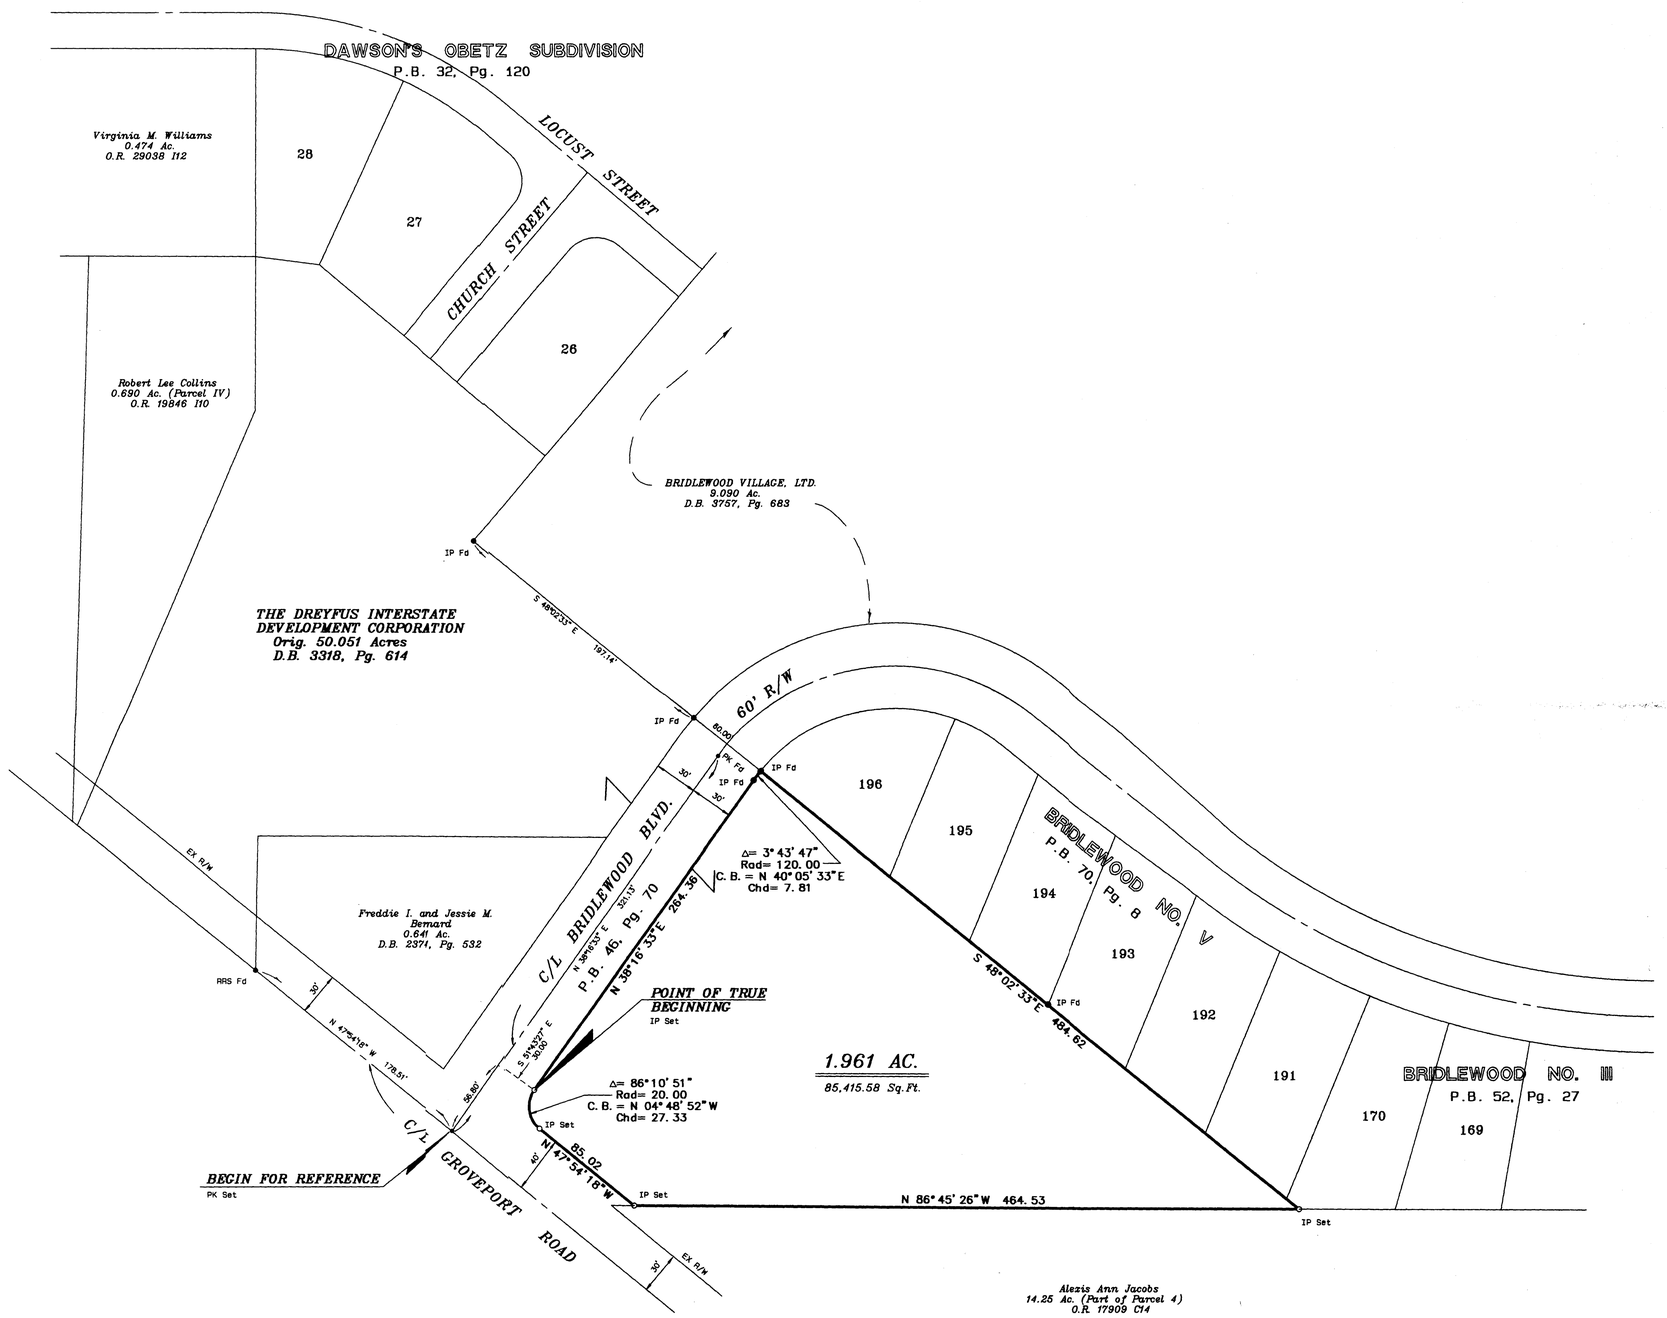

50 0 50 100
SCALE IN FEET

BASIS OF BEARING:

The bearings shown hereon are based on the bearing of N 38°16'33" E. for the centerline of BRIDLEWOOD BLVD., as shown of record in Plat Book 46 Page 70.

NOTES:

1. This survey plat does NOT represent any easements or restrictions that may apply to the subject 1.961 acre tract.

HAMILTON HEIGHTS - BRIDLEWOOD II

Survey of

1.961 ACRES

Being in the
SOUTHEAST QUARTER SECTION NO. 13
TOWNSHIP 4, RANGE 22, MATHEWS SURVEY
Village of Obetz, Franklin County, Ohio

Scale: 1" = 50' *Date: February, 1996*

Prepared by:

R.D. ZANDE & ASSOCIATES, INC.
1237 Dublin Road Columbus, Ohio 43215
(614) 486-4383

STATE OF OHIO
J. TODD HENWOOD
7660
REGISTERED PROFESSIONAL SURVEYOR

Registered Surveyor No. 7660