SURVEY OF ACREAGE PARCEL
SURVEY Nos. 6115 & 14081
VIRGINIA MILITARY DISTRICT
CITY OF GROVE CITY, FRANKLIN COUNTY, OHIO

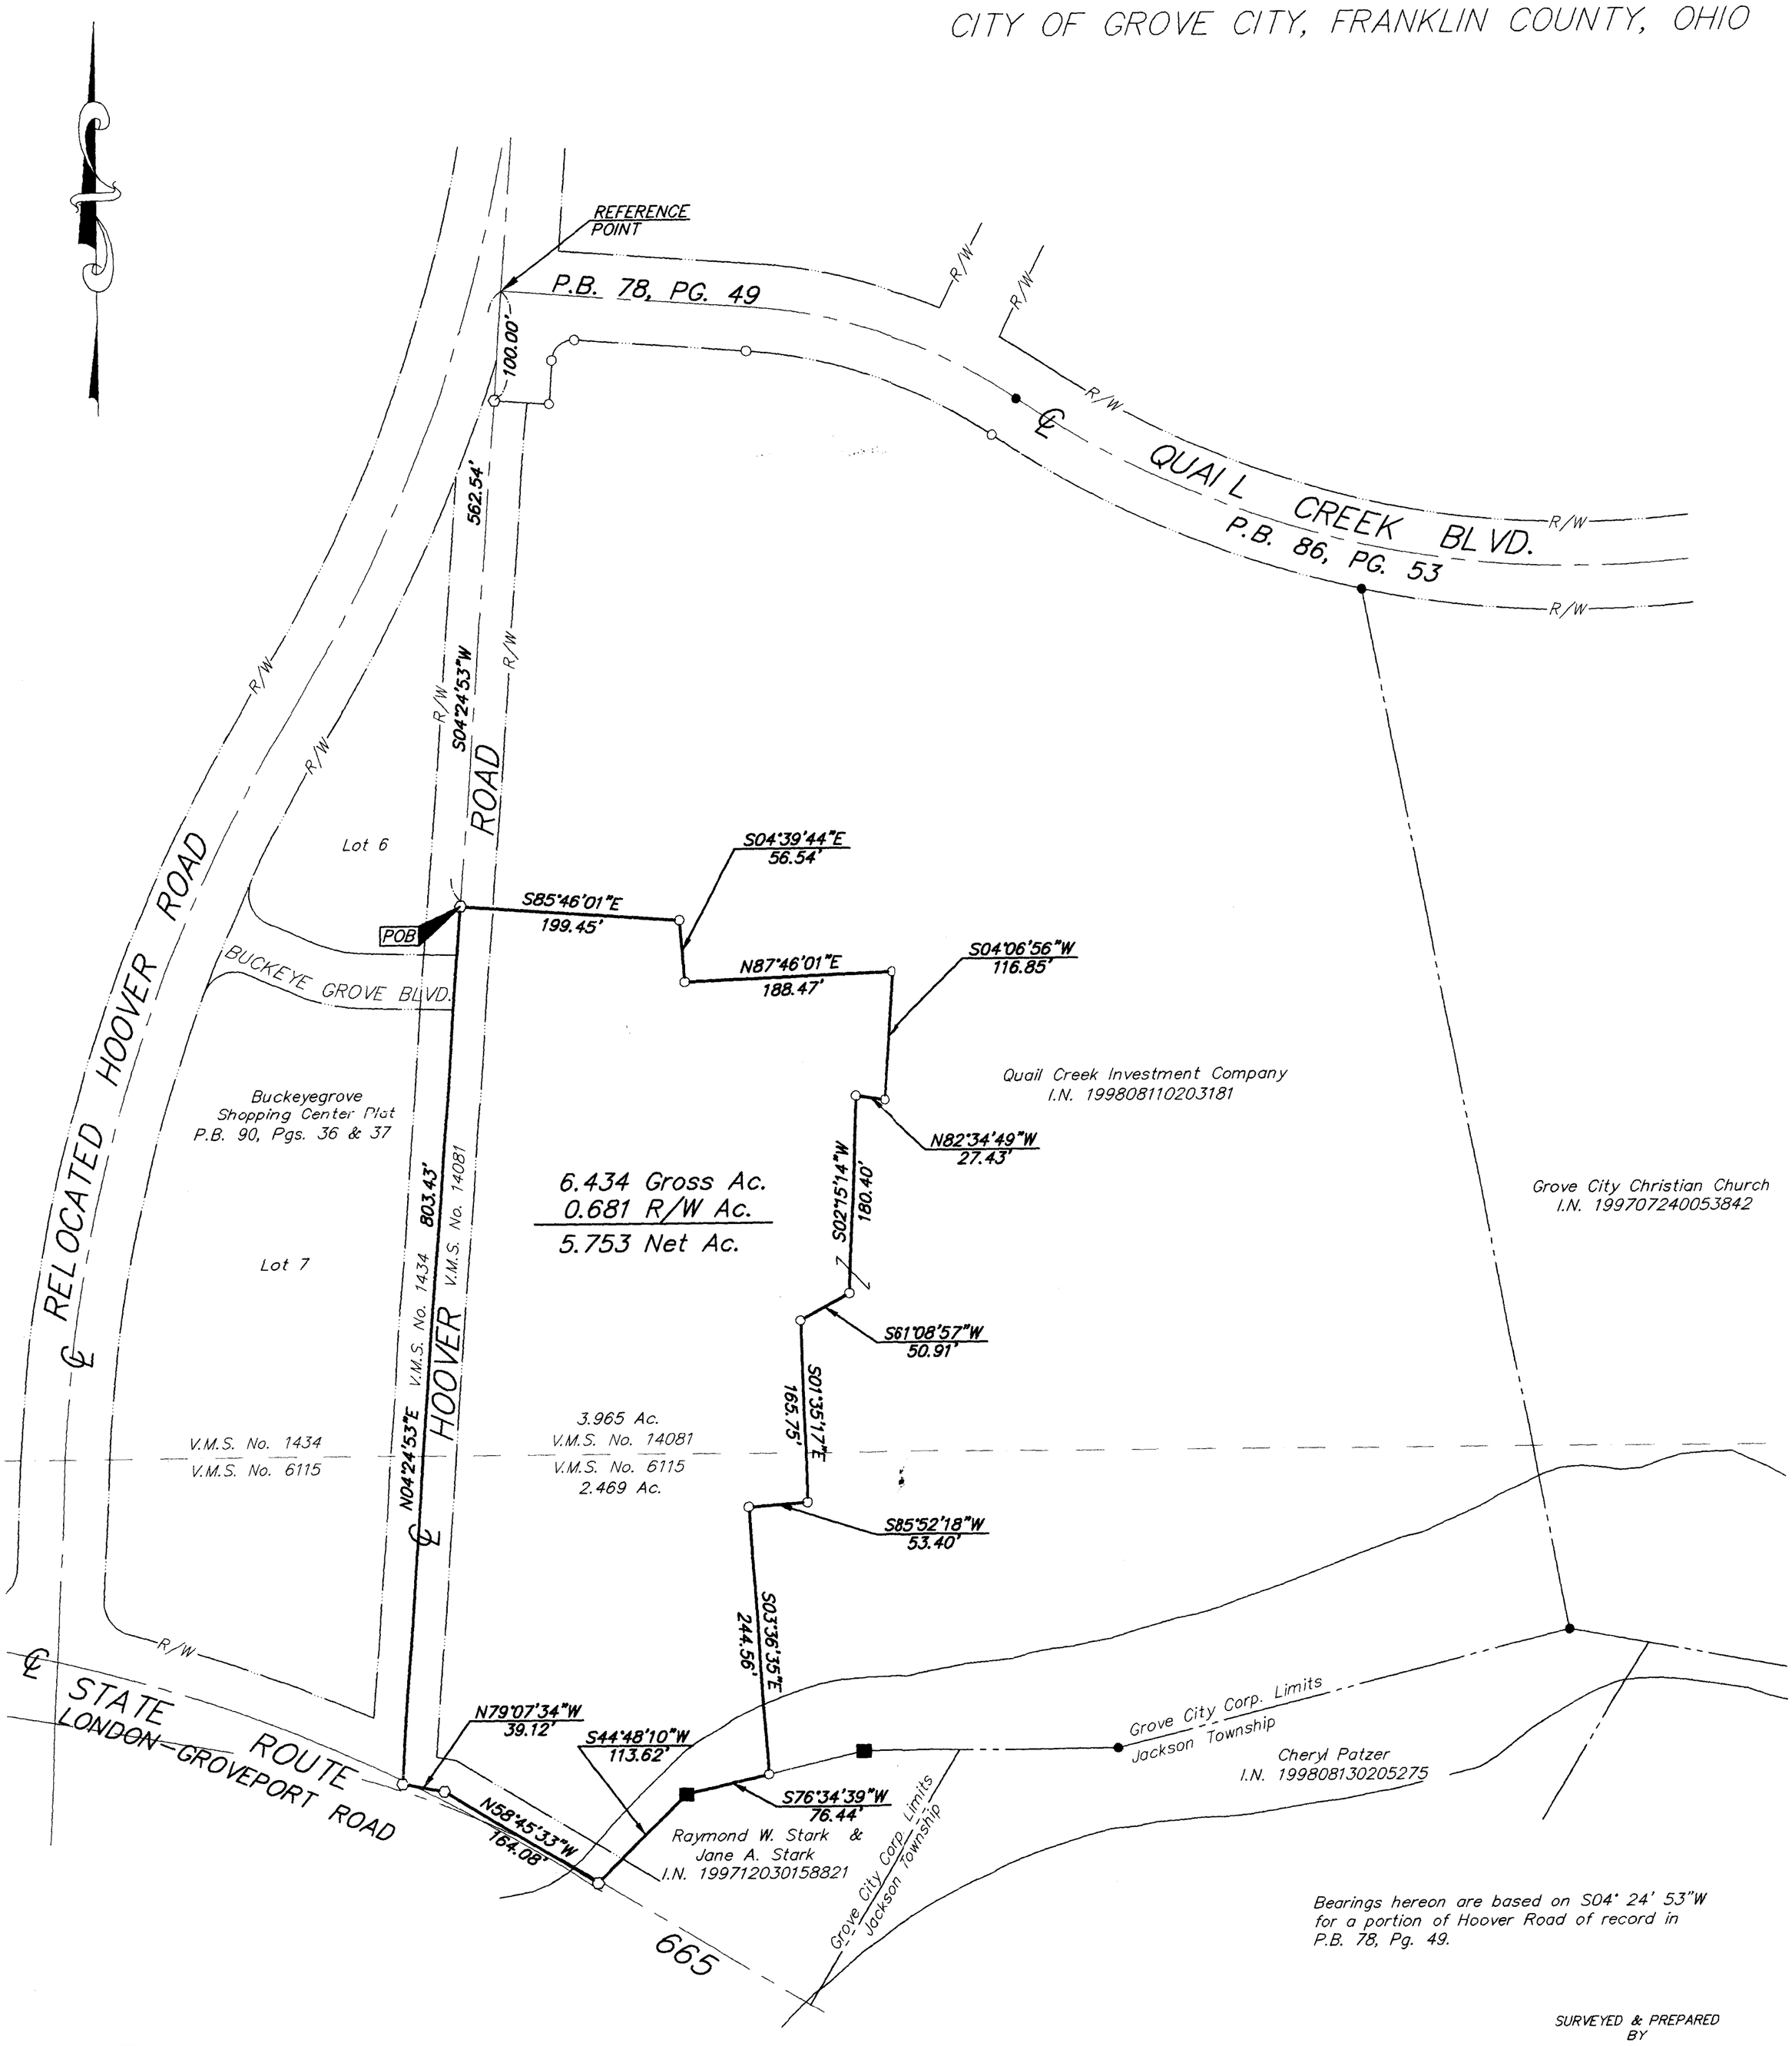

Bearings hereon are based on S04° 24' 53"W for a portion of Hoover Road of record in P.B. 78, Pg. 49.

■ = STEEL POST FND.
● = I.P. FND.
○ = I.P. SET
⬢ = MAG. NAIL FND.
⬡ = MAG. NAIL SET
▲ = R.R. SPK. FND.
△ = R.R. SPK. SET
⬟ = P.K. NAIL FND.

I.P.S Set are 13/16" I.D. Iron pipe W/ cap inscribed EMH&T, Inc.

100' 0 100' 200'

GRAPHIC SCALE (IN FEET)

STATE OF OHIO
ROBERT J. SANDS
8053
REGISTERED PROFESSIONAL SURVEYOR

SURVEYED & PREPARED BY

EMH&T INC.
CONSULTING ENGINEERS & SURVEYORS
170 MILL STREET
GAHANNA, OHIO 43230
(614) 471-5150

By Robert J. Sands 4-25-01
Professional Surveyor No. 8053

SCALE: 1" = 100"

APRIL 23, 2001

Q:\PROJECT\20010261.01\DWG\10261BV2.DWG - O XREFS: - PLOTTED BY RSANDS - April 24, 2001 - 6:40 AM