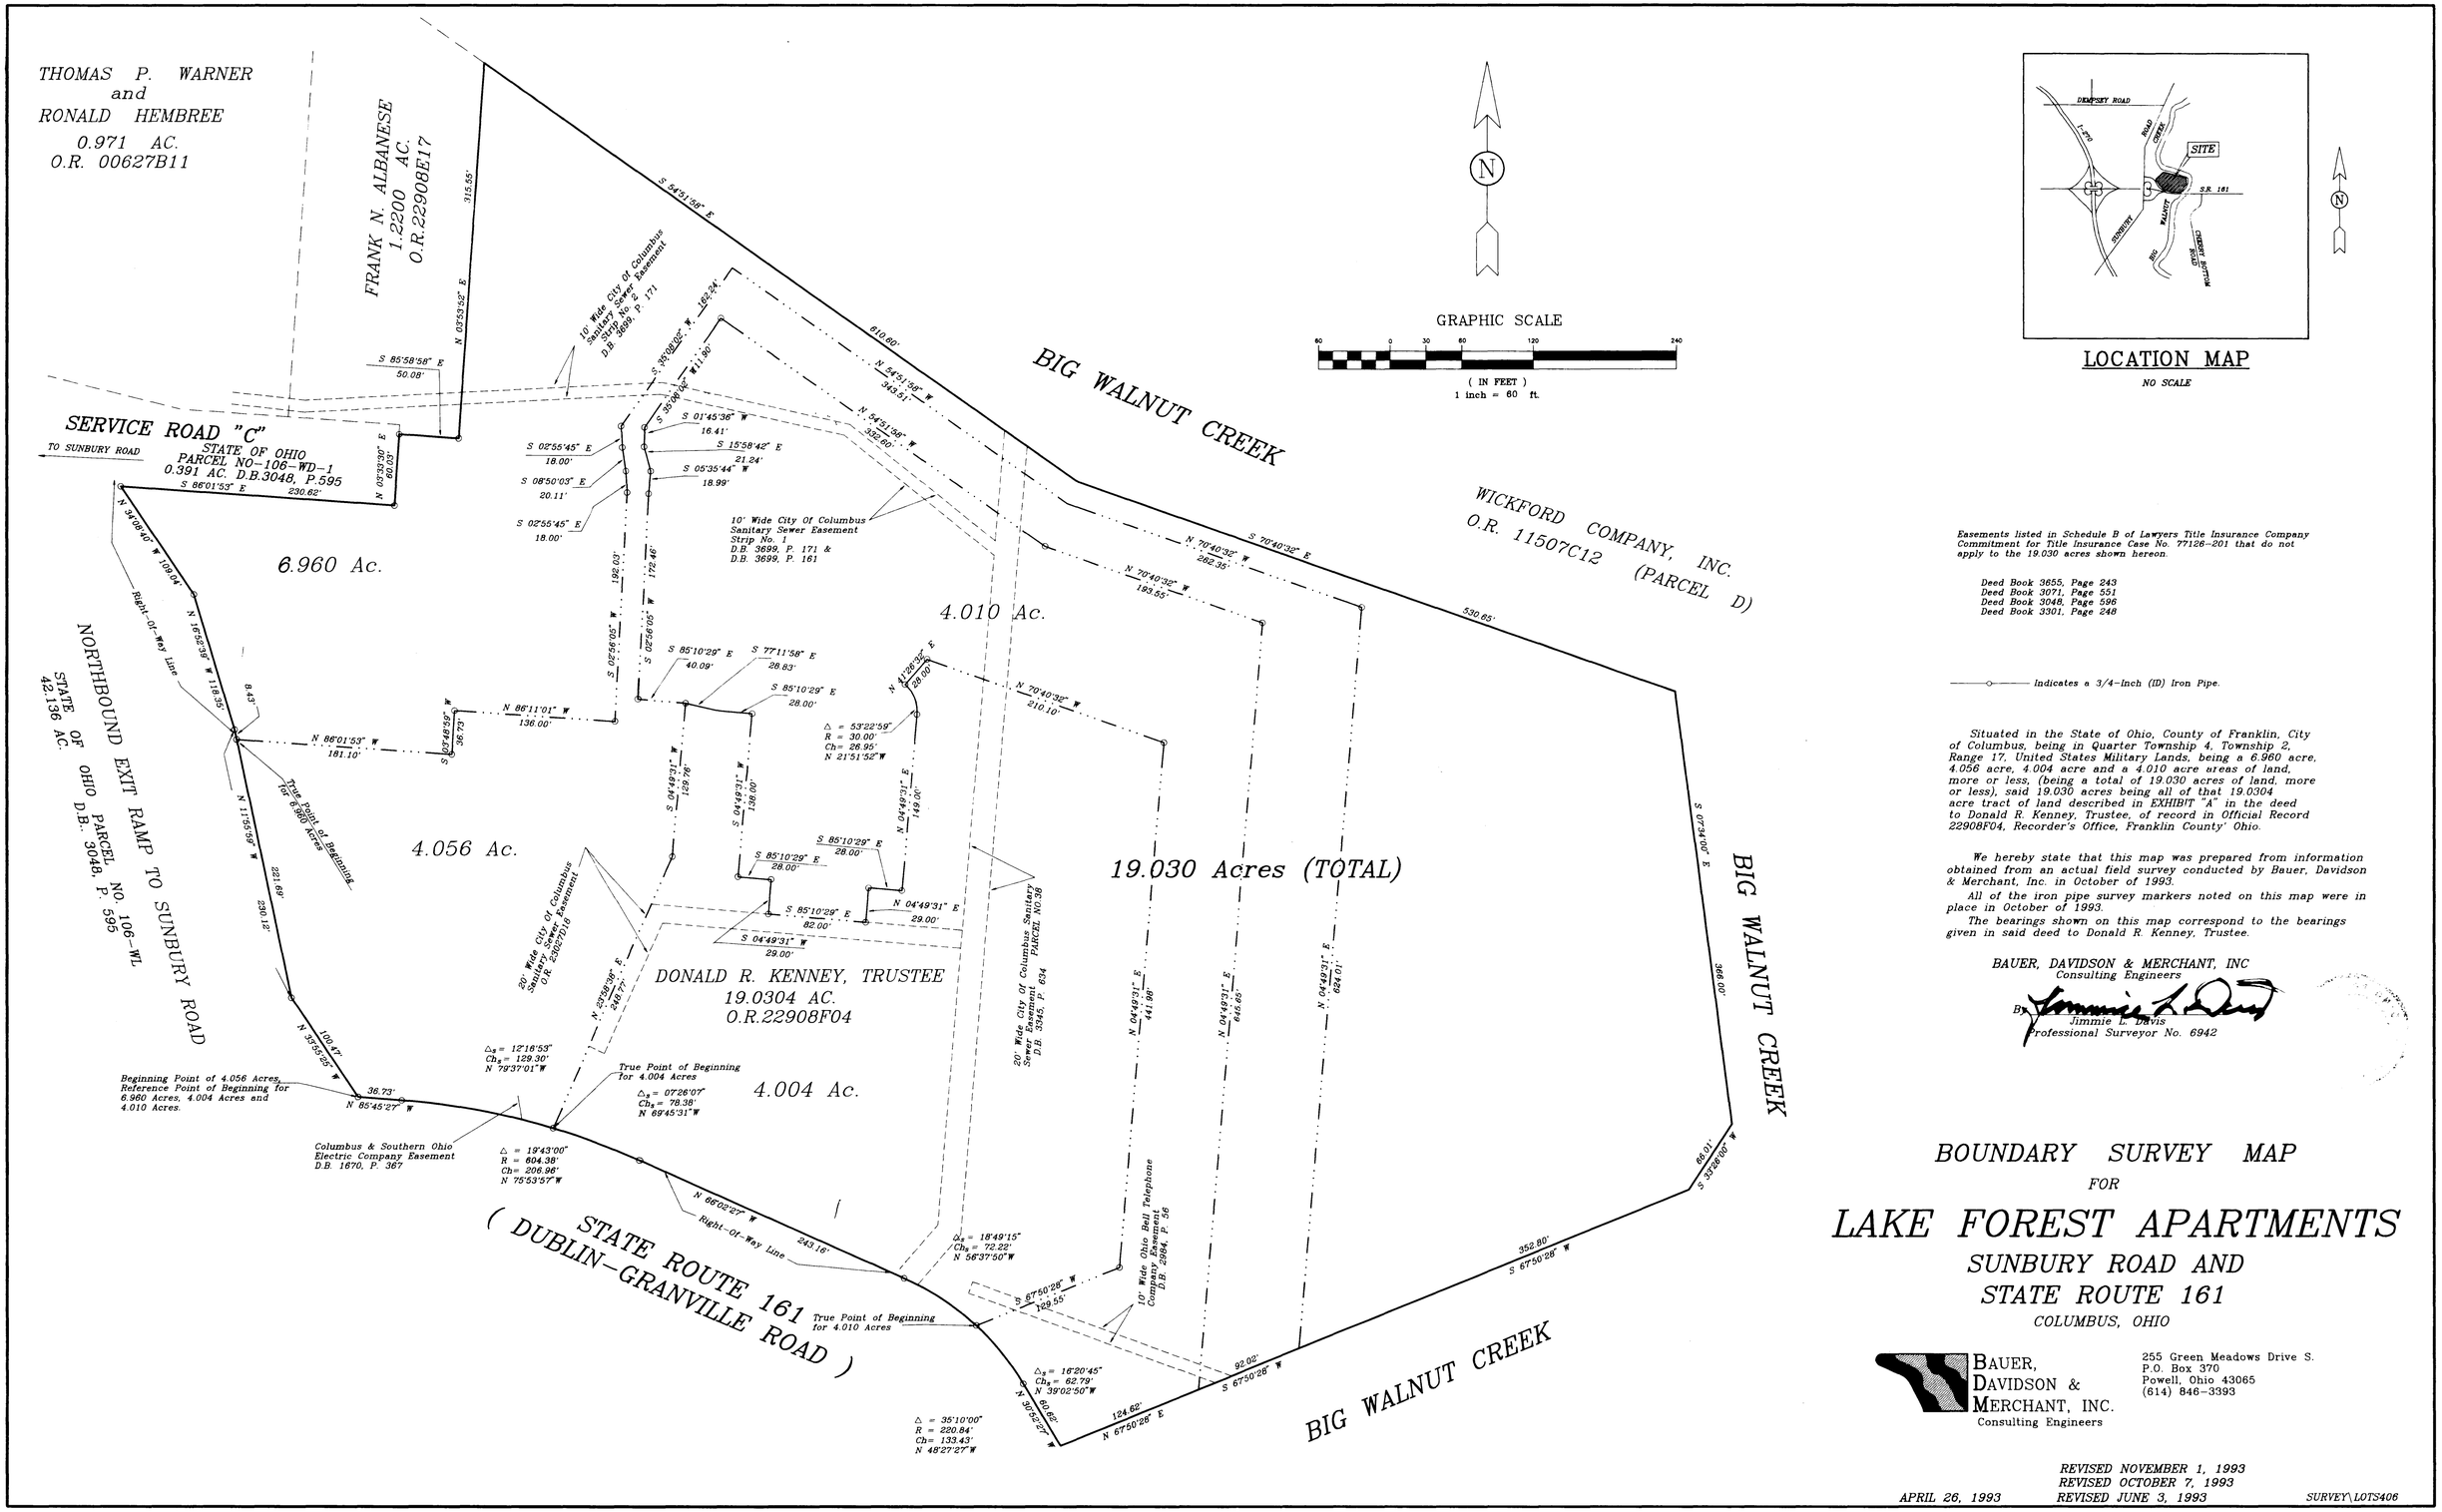

Easements listed in Schedule B of Lawyers Title Insurance Company Commitment for Title Insurance Case No. 77126-201 that do not apply to the 19.030 acres shown hereon.

Deed Book 3655, Page 243
Deed Book 3071, Page 551
Deed Book 3048, Page 596
Deed Book 3301, Page 249

—o— Indicates a 3/4-Inch (ID) Iron Pipe.

Situated in the State of Ohio, County of Franklin, City of Columbus, being in Quarter Township 4, Township 2, Range 17, United States Military Lands, being a 6.960 acre, 4.056 acre, 4.004 acre and a 4.010 acre areas of land, more or less, (being a total of 19.030 acres of land, more or less), said 19.030 acres being all of that 19.0304 acre tract of land described in EXHIBIT "A" in the deed to Donald R. Kenney, Trustee, of record in Official Record 22908F04, Recorder's Office, Franklin County' Ohio.

We hereby state that this map was prepared from information obtained from an actual field survey conducted by Bauer, Davidson & Merchant, Inc. in October of 1993.

All of the iron pipe survey markers noted on this map were in place in October of 1993.

The bearings shown on this map correspond to the bearings given in said deed to Donald R. Kenney, Trustee.

BAUER, DAVIDSON & MERCHANT, INC
Consulting Engineers

By: Jimmie L. Davis
Jimmie L. Davis
Professional Surveyor No. 6942

BOUNDARY SURVEY MAP
FOR
LAKE FOREST APARTMENTS
SUNBURY ROAD AND STATE ROUTE 161
COLUMBUS, OHIO

BAUER, DAVIDSON & MERCHANT, INC.
Consulting Engineers
255 Green Meadows Drive S.
P.O. Box 370
Powell, Ohio 43065
(614) 846-3393

APRIL 26, 1993
REVISED NOVEMBER 1, 1993
REVISED OCTOBER 7, 1993
REVISED JUNE 3, 1993
SURVEY\LOTS406