O-75-D

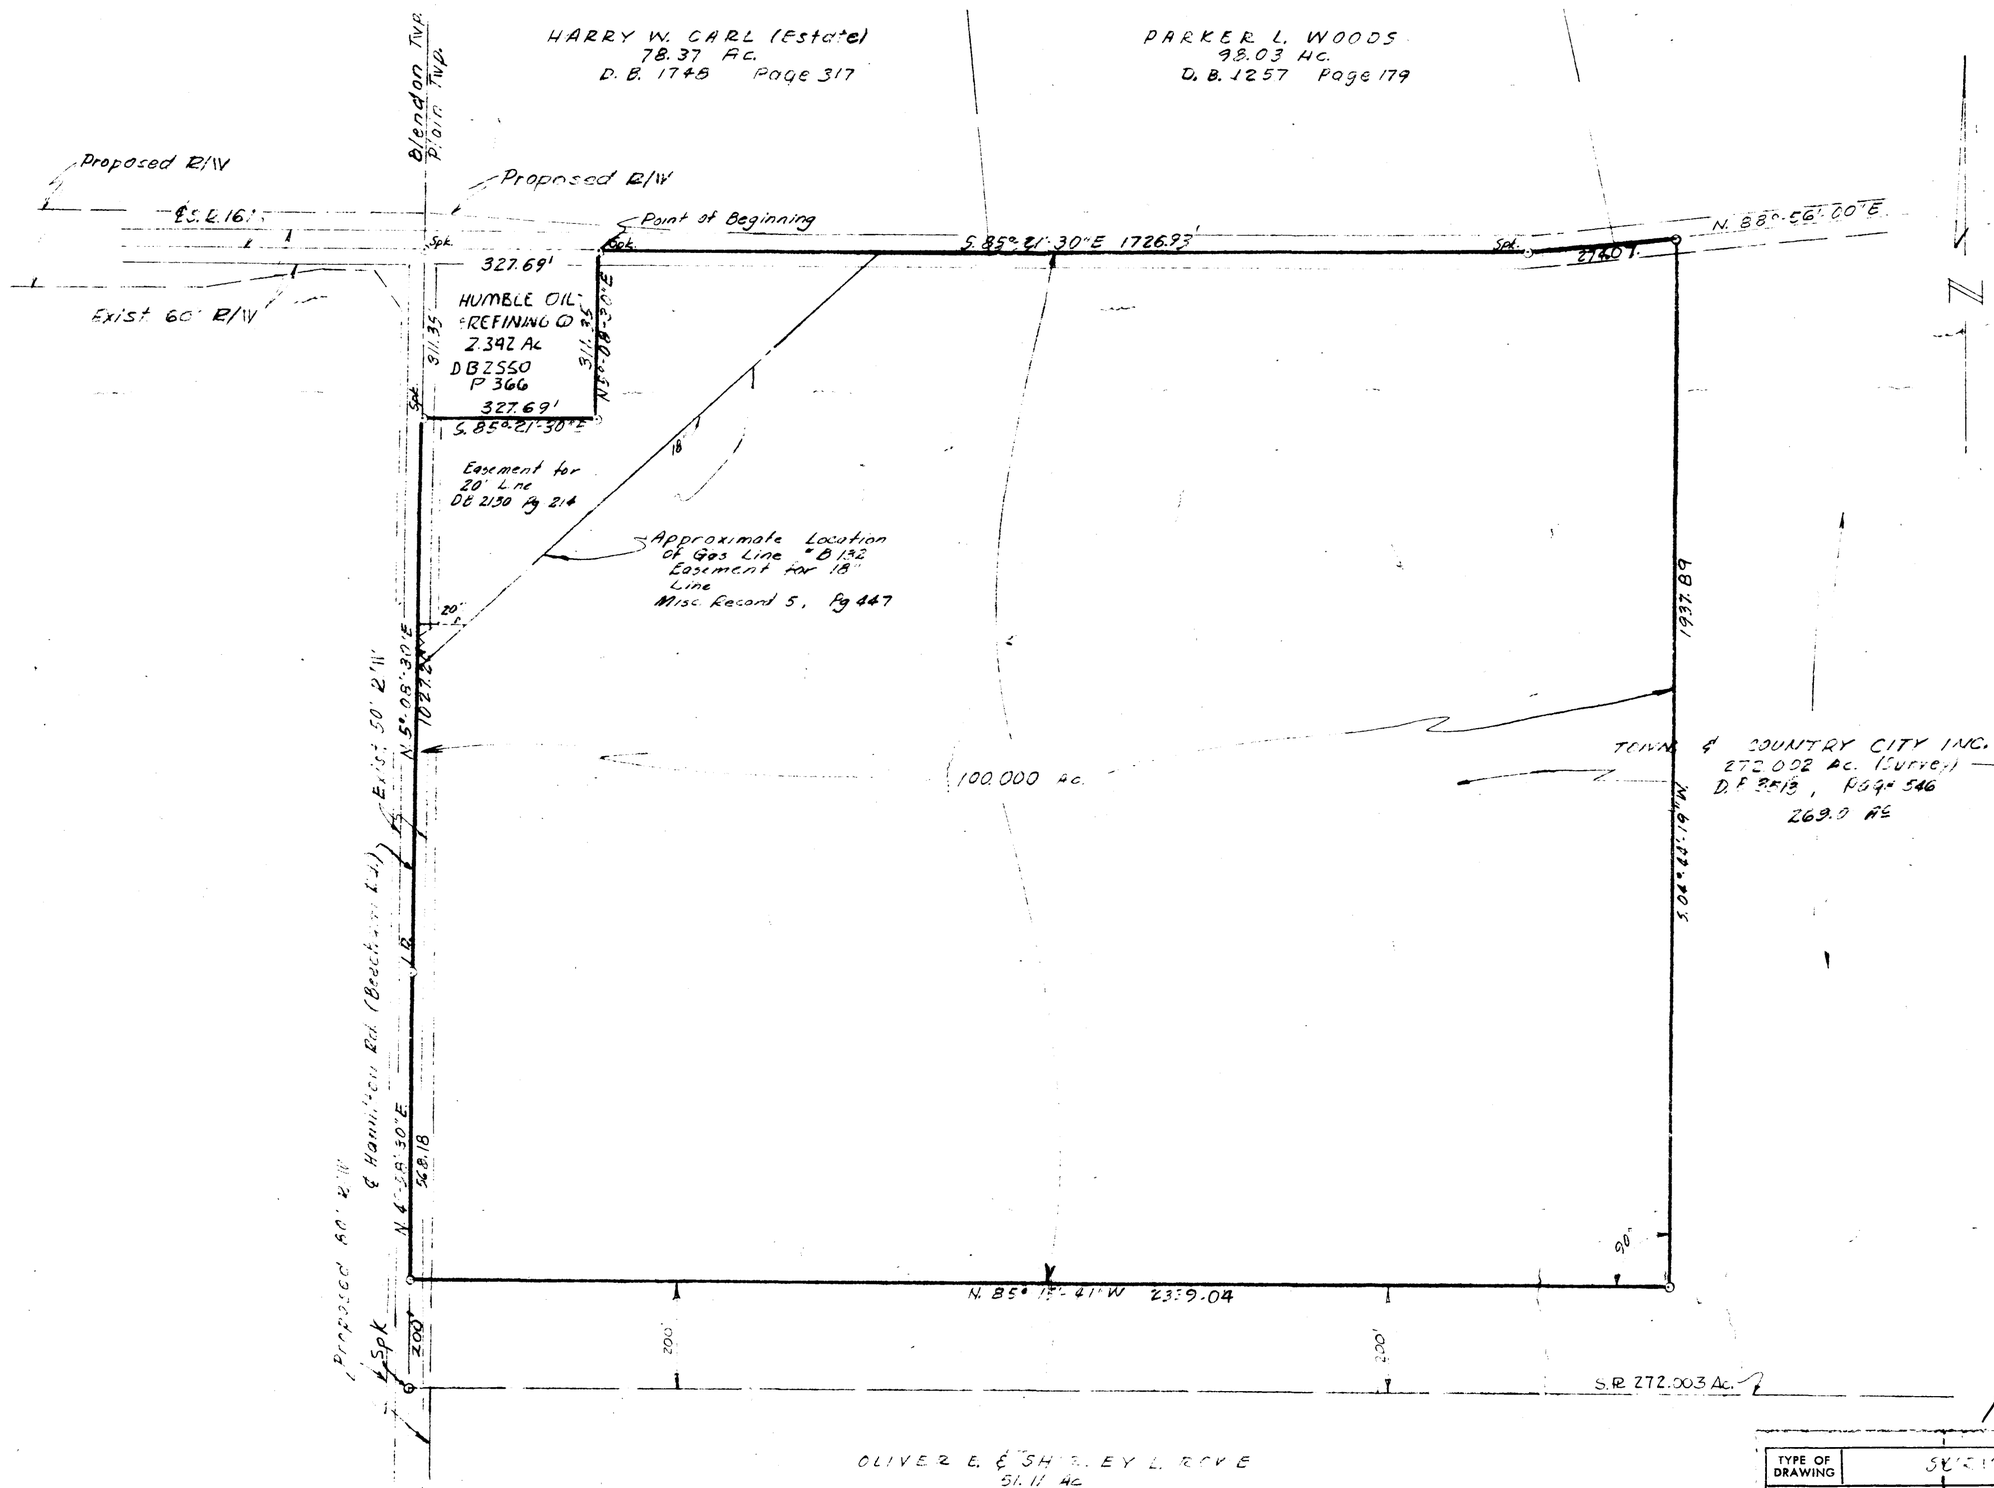

No. 2. COPY

WE DO HEREBY CERTIFY TO FEDERATED DEPARTMENT STORES INC. TOWN & COUNTRY CITY INC. AND LAWYERS TITLE INSURANCE CORPORATION THAT THIS PLAT WAS PREPARED FROM A SURVEY OF THE PREMISES

HOCKADEN AND ASSOCIATES, INC.
CONSULTING ENGINEERS
BY Mark T. Stokes 7-7-76
REGISTERED SURVEYOR #6152

TYPE OF DRAWING	SURVEY PLAT
	BOUNDARY SURVEY OF A 100.000 ACRE TRACT SOUTH OF [illegible] AND EAST OF [illegible]
SCALE:	FOR:
DRAWN:	HOCKADEN-LIPES-ROUSCULP, INC. CONSULTING ENGINEERS 260 7½ NORTH HIGH ST. COLUMBUS, OHIO
CHECKED:	SHEET NO.
REVISED:	ORDER NO.
6-7-76	

14 SP [illegible] 0043

O-SL-O