SURVEY OF 14.043 ACRE TRACT

Quarter Township 3, Township 2, Range 16
United States Military Lands
Village Of New Albany and City Of Columbus,
Franklin County, Ohio

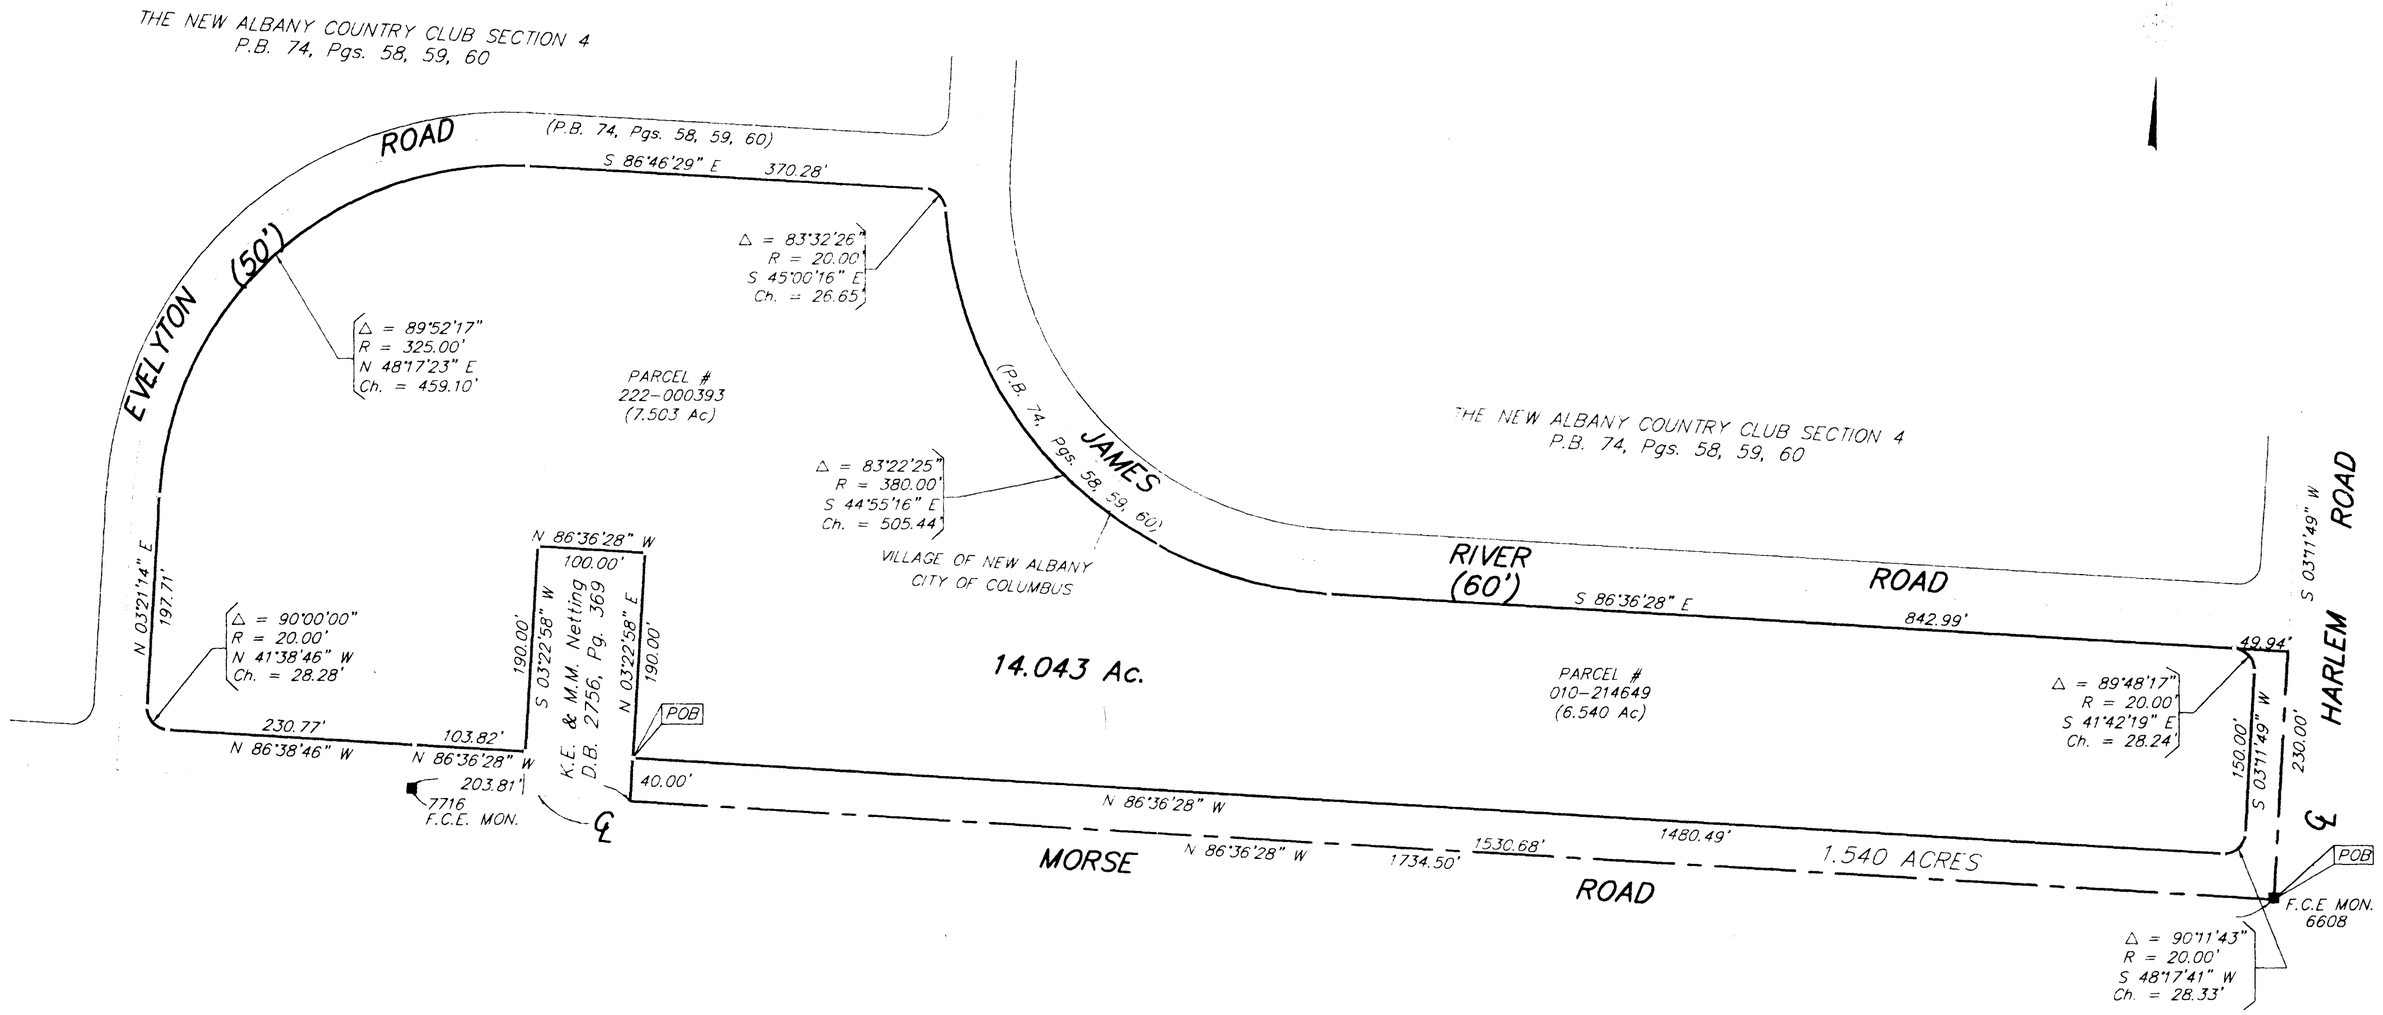

▲ R.R. Spk. Fnd.
△ R.R. Spk. Set
● I.P. Fnd.
○ I.P. Set

I.P. set are 3/4" O.D. Iron Pin 30" long w/cap inscribed EMH&T.

GRAPHIC SCALE
(IN FEET)

BASIS OF BEARINGS : The bearings shown on this plat are based on the Ohio State Plane Coordinate System as per NAD83. Control for bearings was from coordinates of monuments established by the Franklin County Engineering Department using Global Positioning System procedures and equipment and determins the centerline of a portion of Morse Road as being N 86° 36' 28" W

By _____
Professional Surveyor No. 5425

Surveyed & Prepared
By
EVANS, MECHWART, HAMBLETON & TILTON INC
CONSULTING ENGINEERS & SURVEYORS
170 MILL STREET
GAHANNA, OHIO 43230
614/471-5150

SCALE: 1" = 100' FEBRUARY 4, 199

N.A.C. 19980132/81.33