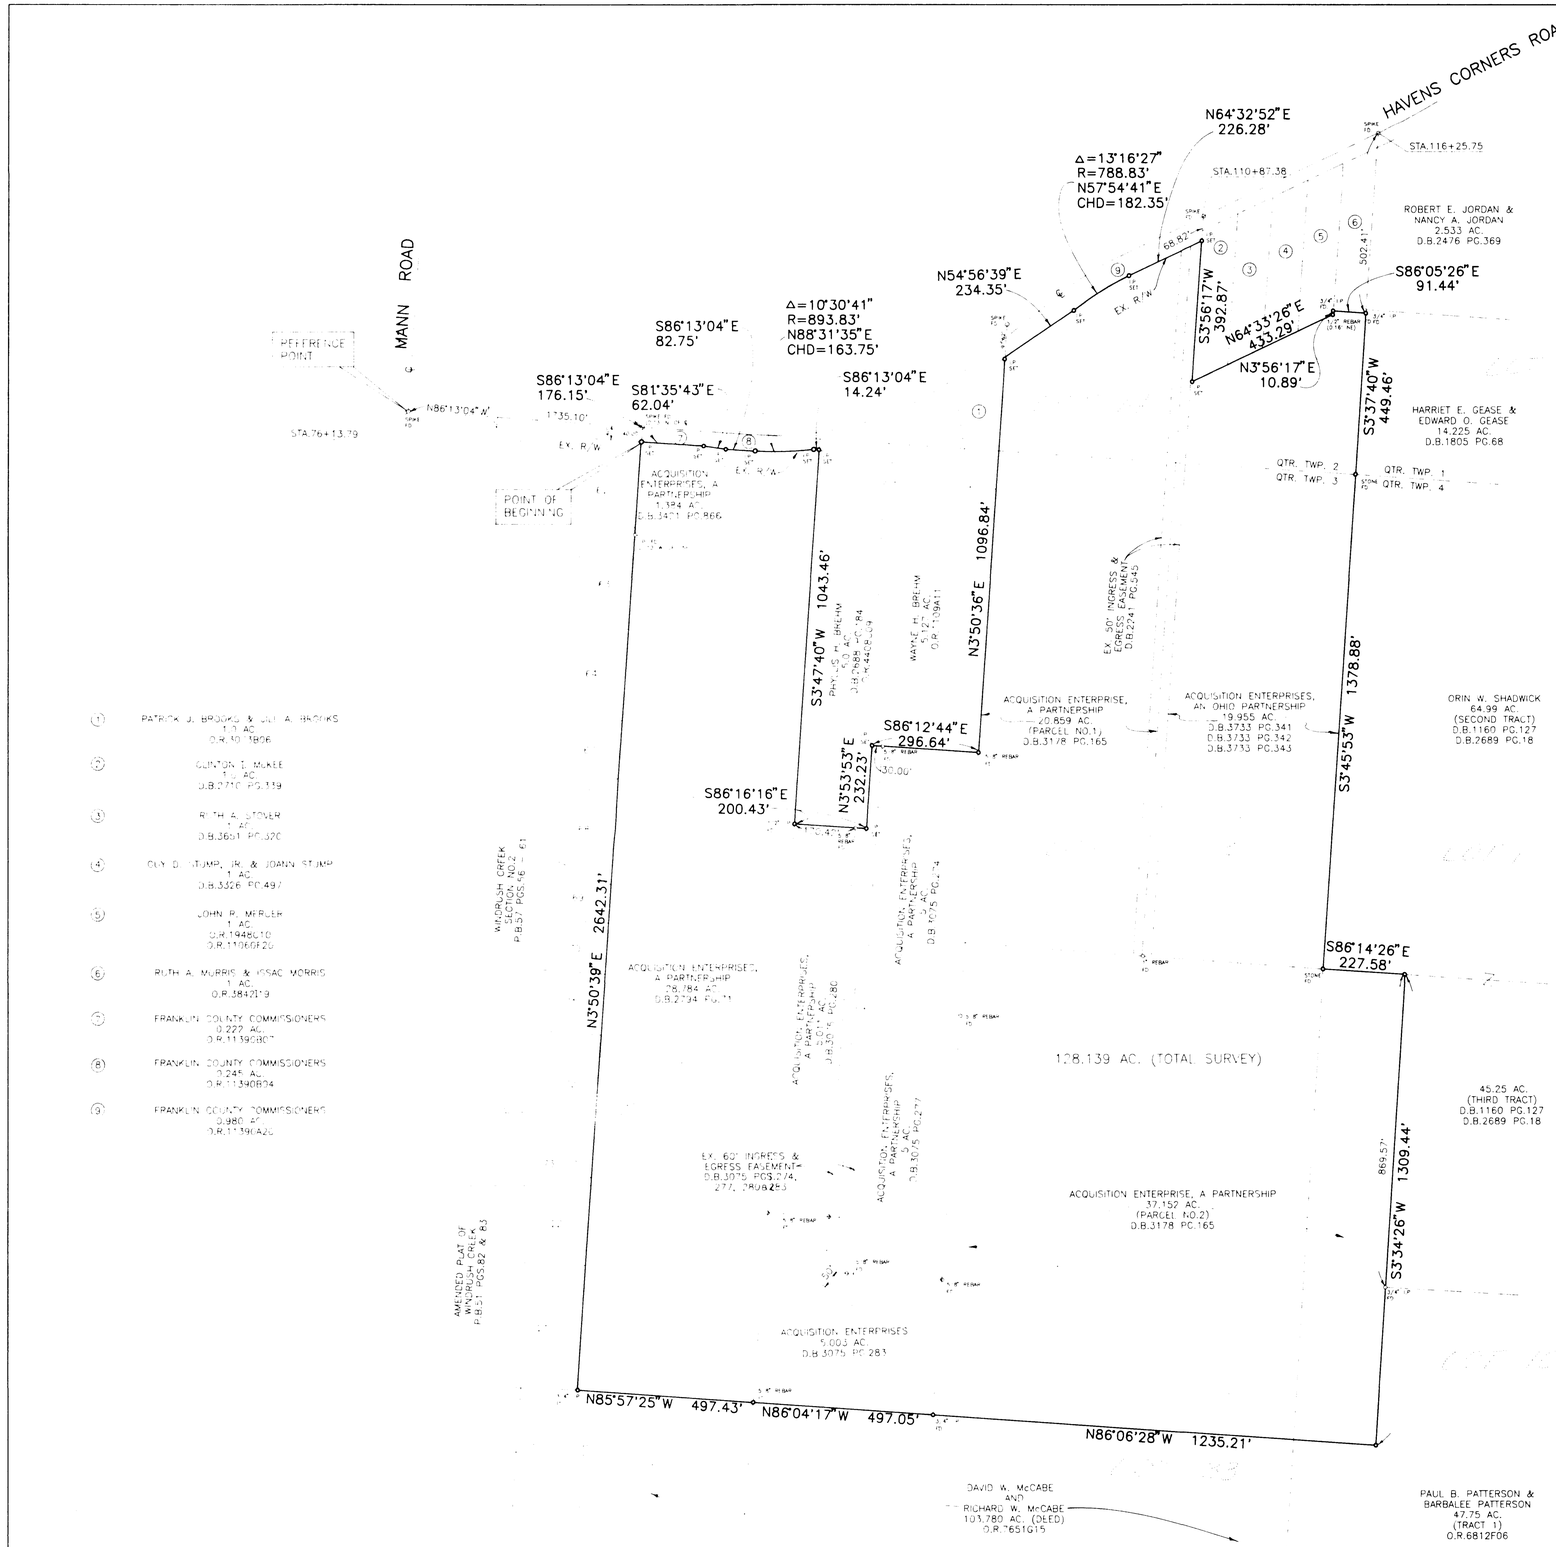

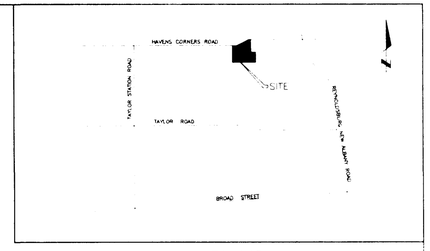

VICINITY MAP

① PATRICK J. BROOKS & JILL A. BROOKS
1.0 AC.
O.R.49 1B06

② CLINTON T. McKEE
1 AC.
D.B.2710 PG.319

③ RUTH A. STOVER
1 AC.
D.B.3651 PG.320

④ GUY D. STUMP, JR. & JOANN STUMP
1 AC.
D.B.3326 PG.497

⑤ JOHN R. MERCER
1 AC.
O.R.1448C10
O.R.1106F20

⑥ RUTH A. MURRIS & ISSAC MORRIS
1 AC.
O.R.3842F19

⑦ FRANKLIN COUNTY COMMISSIONERS
0.227 AC.
O.R.1139G80

⑧ FRANKLIN COUNTY COMMISSIONERS
0.245 AC.
O.R.1139G24

⑨ FRANKLIN COUNTY COMMISSIONERS
0.980 AC.
O.R.1139E20

NOTES:

1. IRON PINS SET ARE 3/4" I.D., 30" IN LENGTH WITH A PLASTIC PLUG, PLACED IN TOP, INSCRIBED WITH THE NAME "WOOLPERT".

2. THE BEARINGS SHOWN HEREON ARE BASED ON THE BEARING (N69°26'26"E) BETWEEN THE NGS STATION "WIND" AND THE CENTERLINE INTERSECTION (MONUMENT FCGS 7034) OF REYNOLDSBURG - NEW ALBANY ROAD AND HAVENS CORNERS ROAD.

3. SURVEY BASED UPON DEEDS AND PLATS OF RECORD IN THE RECORDER'S OFFICE, FRANKLIN COUNTY, OHIO AND AS LABELED HEREON ON THE ATTACHED PLAT AND ROAD RECORDS ON FILE IN THE FRANKLIN COUNTY ENGINEER'S OFFICE.

4. ACTUAL SURVEY OF THE PREMISES SHOWN HEREON WAS MADE BY WOOLPERT CONSULTANTS BETWEEN AUGUST AND DECEMBER, 1988.

NOTE:
STATIONING SHOWN ALONG HAVENS CORNERS ROAD IS FROM THE FRANKLIN COUNTY ENGINEER'S HIGHWAY PLANS FOR HAVENS CORNERS ROAD, DATED 1987.

WOOLPERT CONSULTANTS
COLUMBUS, OHIO

JACOB T. HAWK
OHIO REGISTERED SURVEYOR NO. 7038

DATE 1/10/89

SURVEY OF 128.139 AC. TRACT

BEING A PART OF LOTS 14,34,35 AND 10, QUARTER TOWNSHIPS 2 ,3 AND 4, TOWNSHIP 1 NORTH, RANGE 16 WEST, UNITED STATES MILITARY LANDS

JEFFERSON TOWNSHIP, FRANKLIN COUNTY, OHIO
JANUARY, 1989

WOOLPERT CONSULTANTS
400 SOUTH FIFTH STREET
COLUMBUS, OHIO 43215-5437

DES J.T.H. CONTRACT
DR D.K.T. SCALE 1" = 200'
CKD J.T.H. DATE 1/10/89
SHEET NO. 1 OF 1
APPROVED BY: J.T.H. FILE NO. 51-76444-02

No.	Date	Revisions