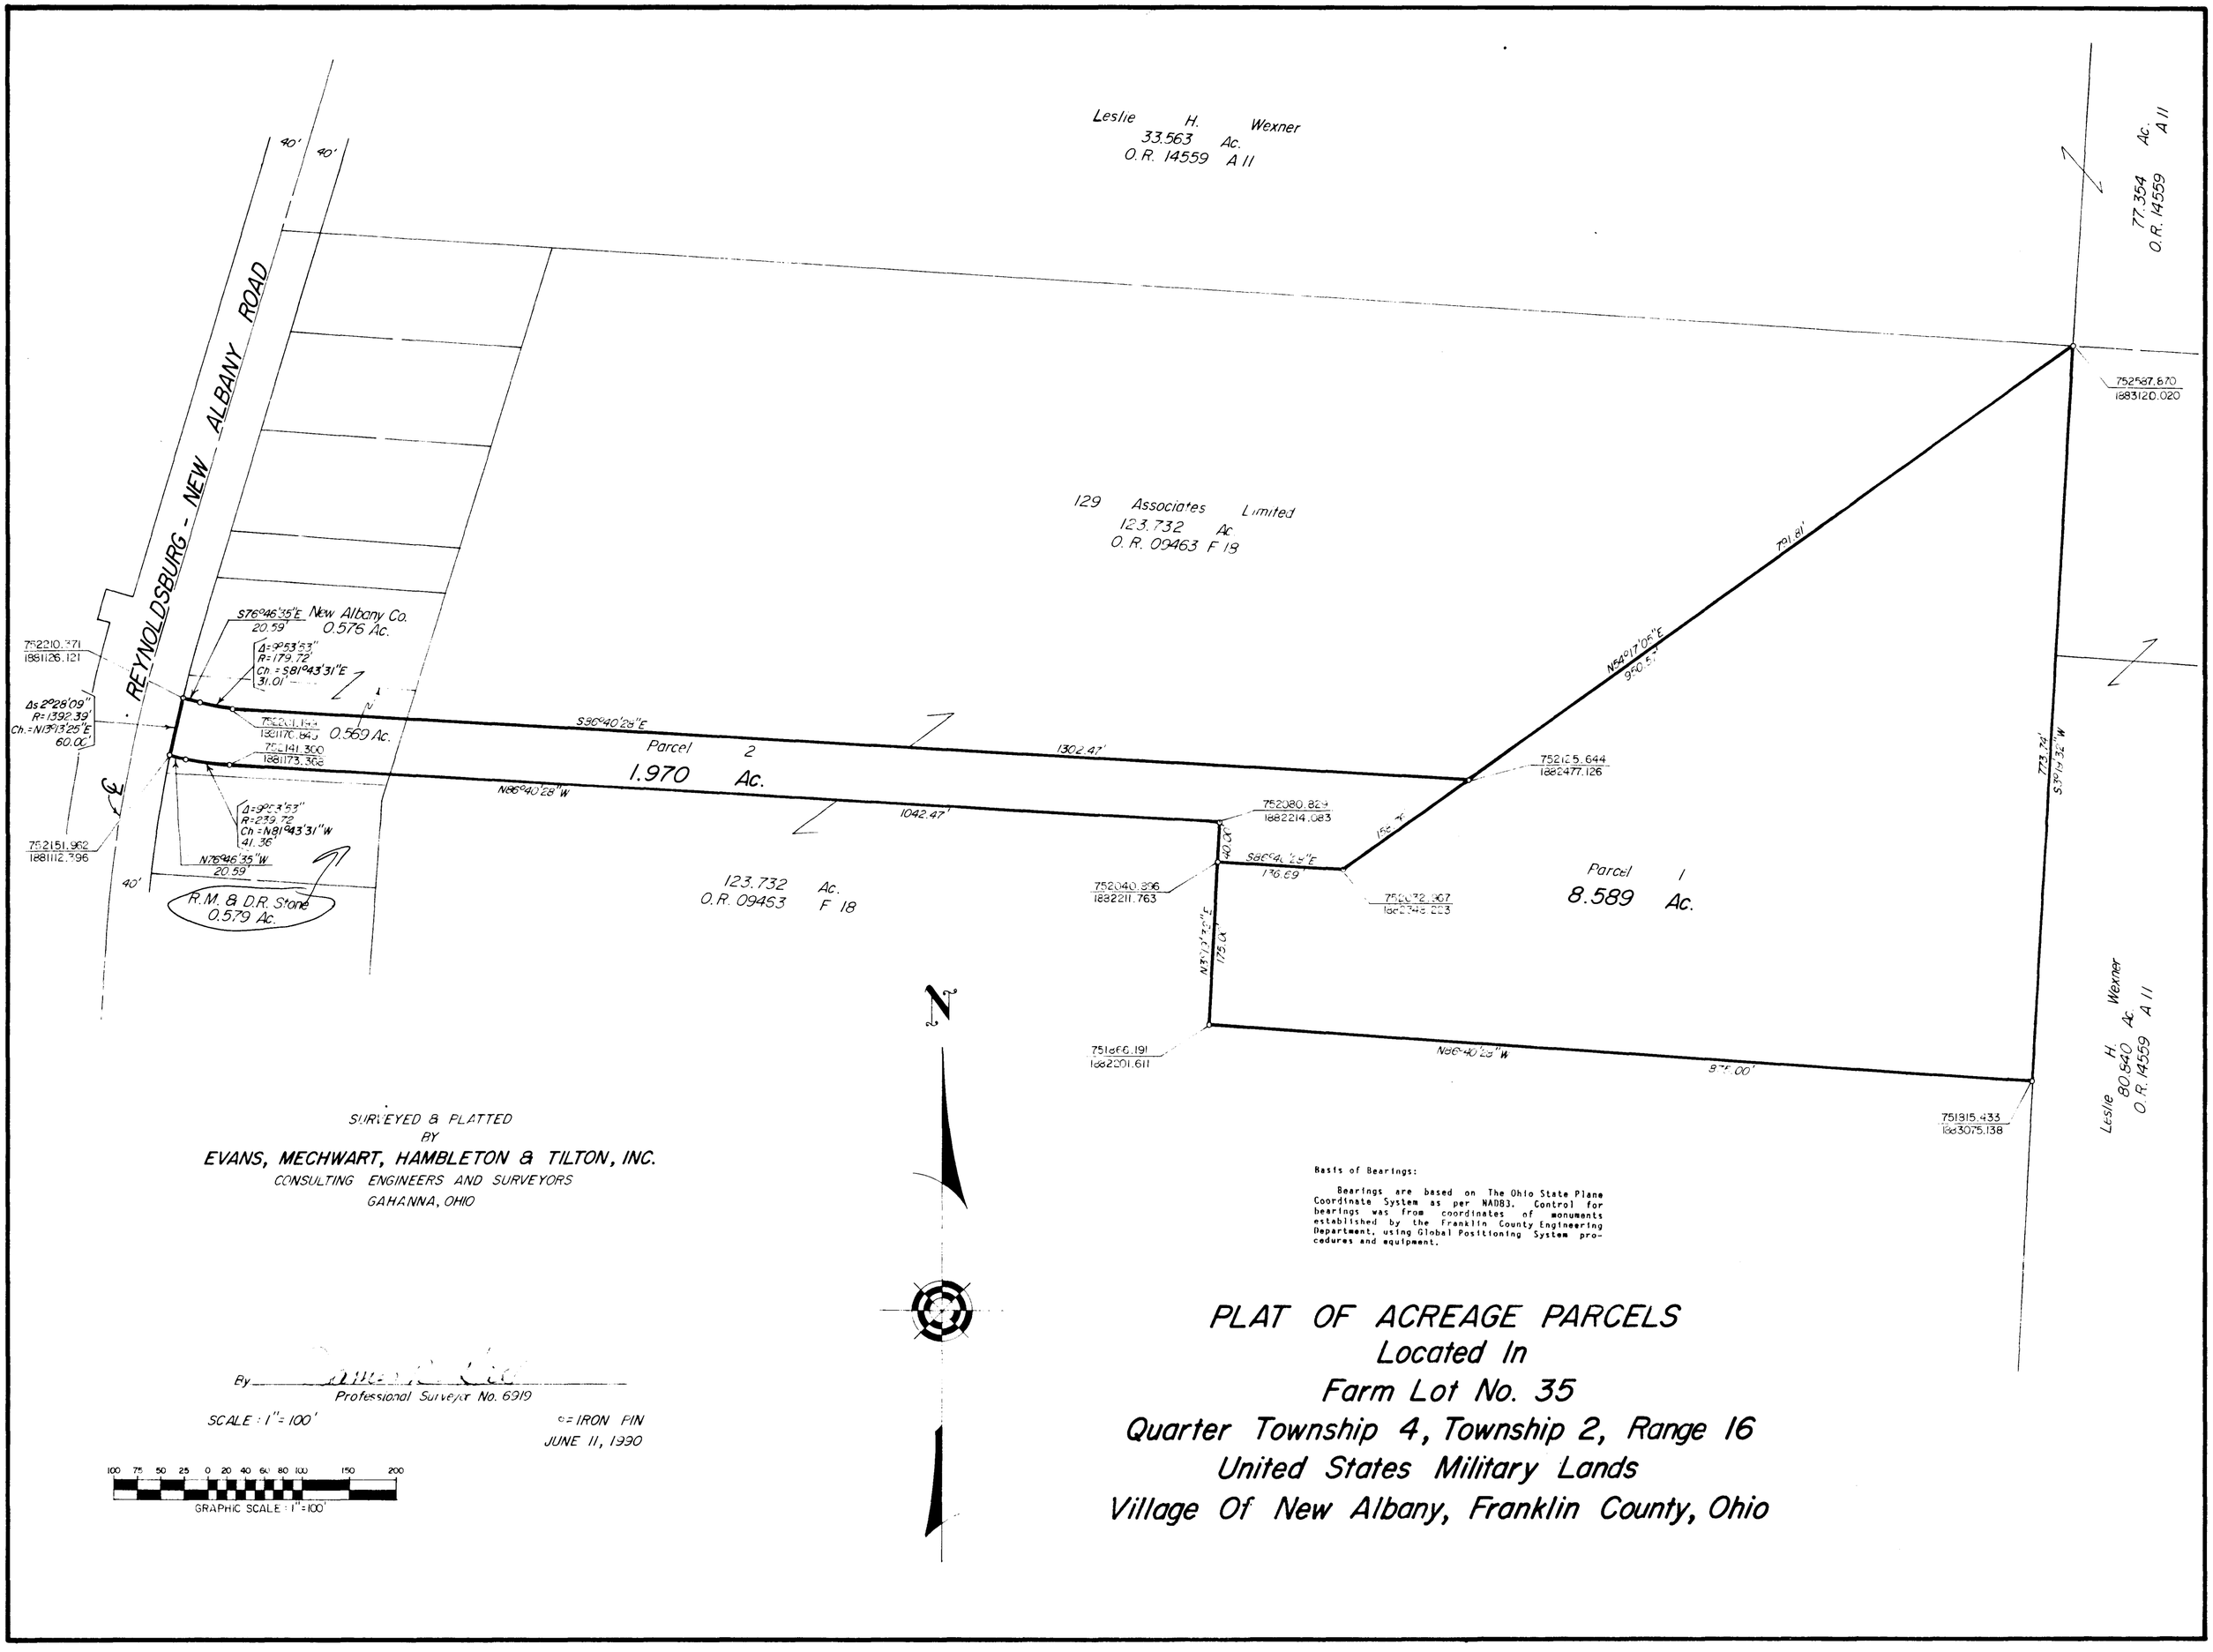

SURVEYED & PLATTED
BY
EVANS, MECHWART, HAMBLETON & TILTON, INC.
CONSULTING ENGINEERS AND SURVEYORS
GAHANNA, OHIO

By _____
Professional Surveyor No. 6919

SCALE : 1" = 100'

○ = IRON PIN
JUNE 11, 1990

100 75 50 25 0 20 40 60 80 100 150 200
GRAPHIC SCALE : 1" = 100'

Basis of Bearings:

Bearings are based on The Ohio State Plane Coordinate System as per NAD83. Control for bearings was from coordinates of monuments established by the Franklin County Engineering Department, using Global Positioning System procedures and equipment.

PLAT OF ACREAGE PARCELS
Located In
Farm Lot No. 35
Quarter Township 4, Township 2, Range 16
United States Military Lands
Village Of New Albany, Franklin County, Ohio