Date : June 30, 1999

Survey of 3.420 Acre, [illegible] part of Quarter Township 3, Township 1, Range 17, United States Military Lands, Marion Township, and part of Section 6, Township 12, Range [illegible], Refugee Tract, Truro Township, and part of Section 1, Township 2, Range 22, Refugee Tract, Marion Township, Franklin County, Ohio, and being part of the 9.697 Acre tract conveyed to Cassady Transportation Company of record in Official Record Volume 3465 H09 and Instrument numbers 199901[illegible], 200100[illegible]8, Recorder's Office, Franklin County, Ohio, and situated in the City of Columbus, Ohio.

RALSTON INDUSTRIES, INC

CHICAGO TITLE INSURANCE COMPANY

REVISIONS

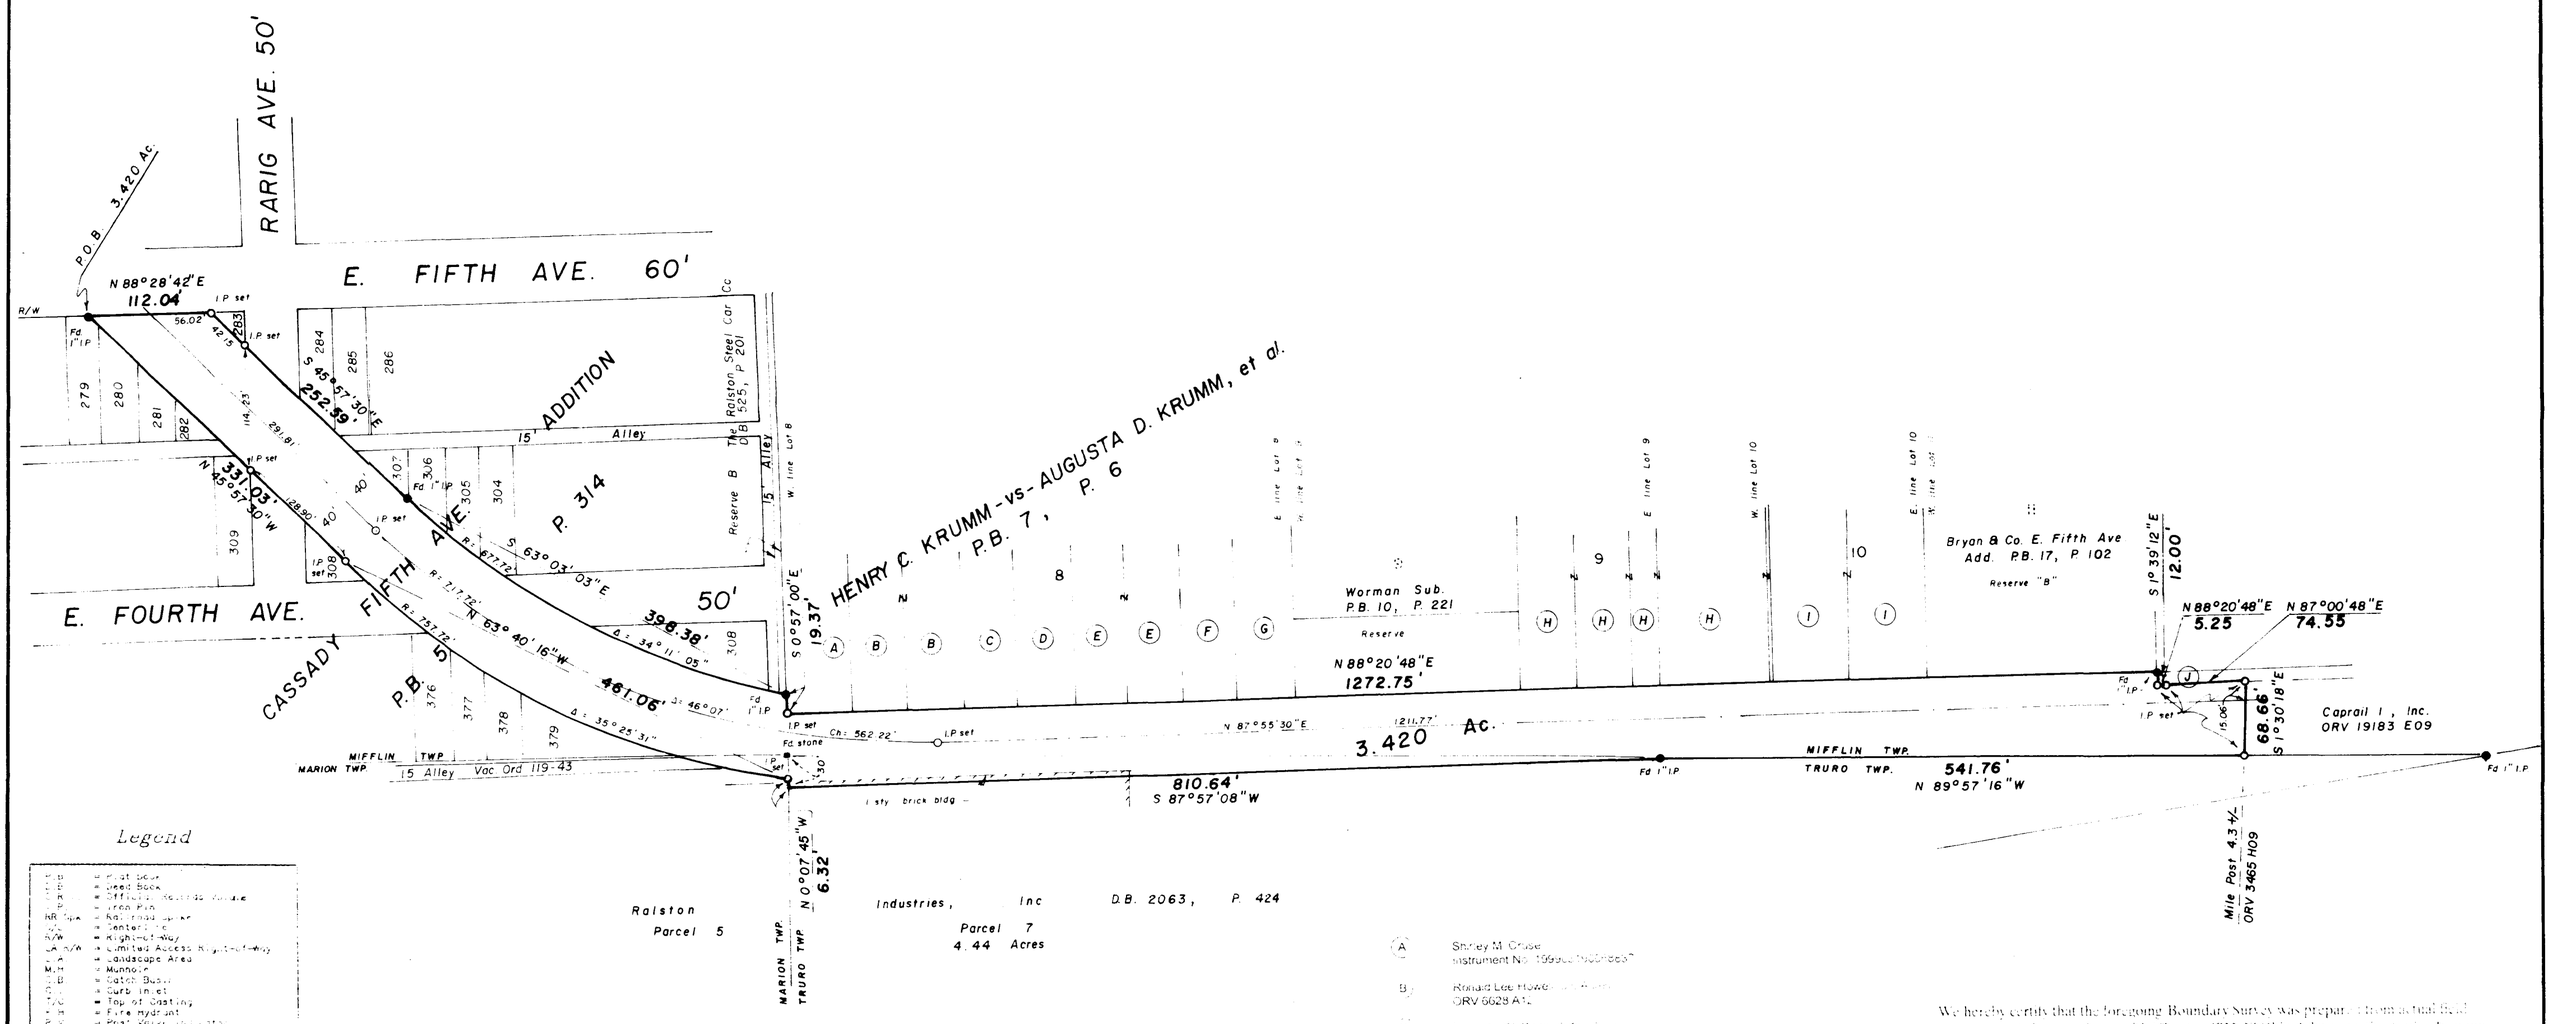

Legend

F.B.	= Field Book
D.B.	= Deed Book
O.R.	= Official Record Volume
P.B.	= Plat Book
RR Spike	= Railroad Spike
C.L.	= Center Line
R/W	= Right-of-Way
L.A. R/W	= Limited Access Right-of-Way
L.A.	= Landscape Area
M.H.	= Manhole
C.B.	= Catch Basin
C.I.	= Curb Inlet
T/C	= Top of Casting
F.H.	= Fire Hydrant
P.V.	= Post Valve Indicator
P.P.	= Power Pole
L.P.	= Light Pole
E.	= Electric
U.E.	= Underground Electric
E.M.	= Electric Meter
E.T.	= Electric Transformer
G.	= Gas
G.M.	= Gas Meter
G.V.	= Gas Valve
W.	= Water
W.M.	= Water Meter
W.V.	= Water Valve
T.P.	= Telephone Pedestal
T.	= Telephone
O.B.T.	= Ohio Bell Telephone
CSOCE	= Cols. & Southern Ohio Electric
CATV	= Cable Television
R.P.	= Record Plan
San.	= Sanitary Sewer
Stm.	= Storm Sewer
Comb.	= Combination Sewer
B.T.	= Blacktop
Conc.	= Concrete
W.W.	= Window Well
C.W.	= Concrete Walk
C.S.	= Concrete Steps/Steps
D.S.	= Downspout
C.O.	= Cleanout

Easements per Chicago Title Commitment No. 9808055-CCT
Effective Date August 25, 1998
Schedule B-11

Item 11. Easement per [illegible] Page [illegible] Does Not Apply.
Item 12. Easement per [illegible] Page [illegible] Cannot Plot, insufficient information.
Item 13. Easement per DB [illegible] Page [illegible] Does Not Apply.
Item 14. Easement per DB [illegible] Page [illegible] Cannot Plot, easement undefined.
Item 15. Easement per DB [illegible] Page [illegible] Blanket easement, not plotted.
Item 16. Easement per DB [illegible] Page [illegible] Cannot plot, document illegible.
Item 17. Easement per DB [illegible] Does Not Apply.
Item 18. Easement per DB [illegible] Page [illegible] Blanket Easement, not plotted.
Item 19. Easement per CRO [illegible] Page [illegible] Blanket Easement, not plotted.

(A) Shirley M. Crose
Instrument No. 199[illegible]
(B) Ronald Lee Howe[illegible]
ORV 6628 A1[illegible]
(C) Florence W. Rowe [illegible]
ORV 3423 F10
(D) Pauline R. Brangman
ORV 3213 E19
(E) Stanley M. Jr & Kath[illegible]
ORV 32312 G13
(F) Anthony K. & Jeannette [illegible] 3.0 Acres
ORV 12991 A18
(G) Eldon Hoover 0.54 Acres
ORV 33834 B13
(H) Corinthian Missionary Baptist Church
DB 3147 P. 75 & ORV 9625 E03
(I) Robert J. & Nancy W. Duff
DB 3734 P. 473 & DB 3734 P. 47[illegible]
(J) The Ohio Packing Company [illegible]
DB 2557 P. 286

We hereby certify that the foregoing Boundary Survey was prepared from actual field measurements in accordance with Chapter 4733-37 Ohio Administrative Code. Iron pins set are 30 x 1" O.D. with an orange plastic plug inscribed "P.S. 6576" unless otherwise noted. Basis of bearing is the south line of Lot 8 of Plat Book 7. Parcel is assumed as North 88 degrees 20 minutes 48 seconds East.

STATE OF OHIO
JOSEPH P. MYERS
7361
REGISTERED
PROFESSIONAL SURVEYOR

Joseph P. Myers
Professional Surveyor

MyersSurveying
2740 East Main Street
Bexley Ohio 43209-2577
(614) - 235 - 8677

MO 12 - 04 - 29 - 99

X-21 T-2904