Survey in Quarter Township 3, Township 1, Range 16, United States Military Lands and part of the Taylor Station Medical Partners Ltd. original 1.726 Acres (O.R.V. 31081 B-14) and 2.206 Acres (O.R.V. 28315 J-10, Tract I) in the State of Ohio, County of Franklin, City of Columbus, for:

Mount Carmel Health System

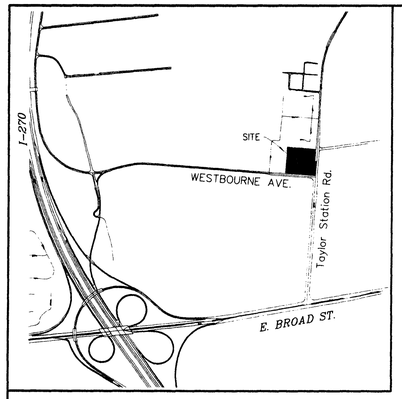

Vicinity Map
(No scale)

REVISIONS:

No.	Date	Description	By

60' 45' 30' 15' 0' 30' 60'

Scale 1" = 30'
Survey for Leasing Purposes Only
December 11, 2002

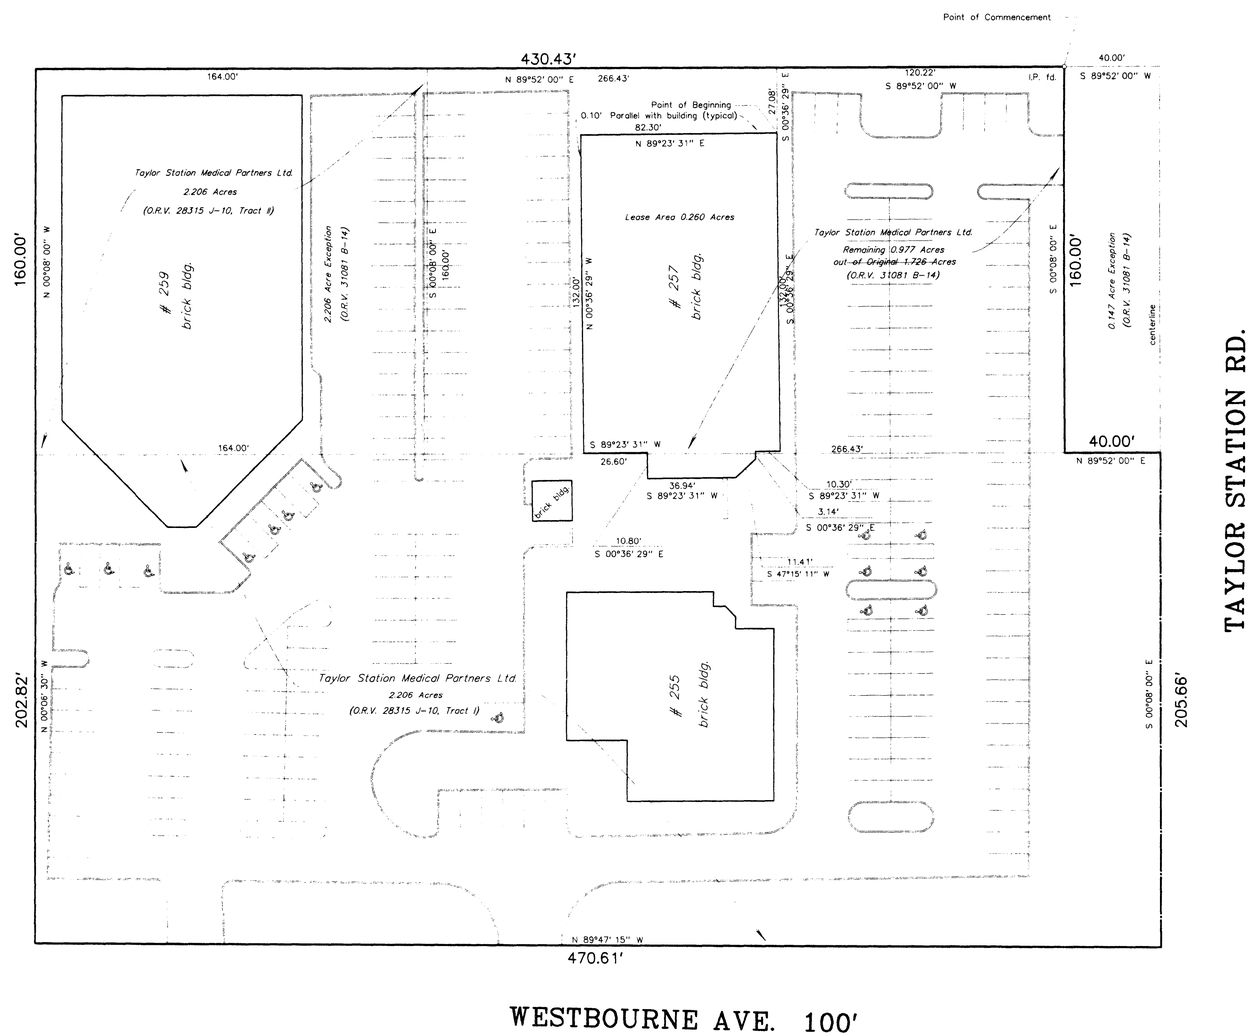

TAYLOR STATION RD.

WESTBOURNE AVE. 100'

MyersSurveying COMPANY
2740 East Main Street
Bexley, Ohio 43209-2577
(614) 235 - 8677
myers@netset.com

m.o.#-24-08/19/02 | 24081974.S90 | X - 2232-B | T - 3113