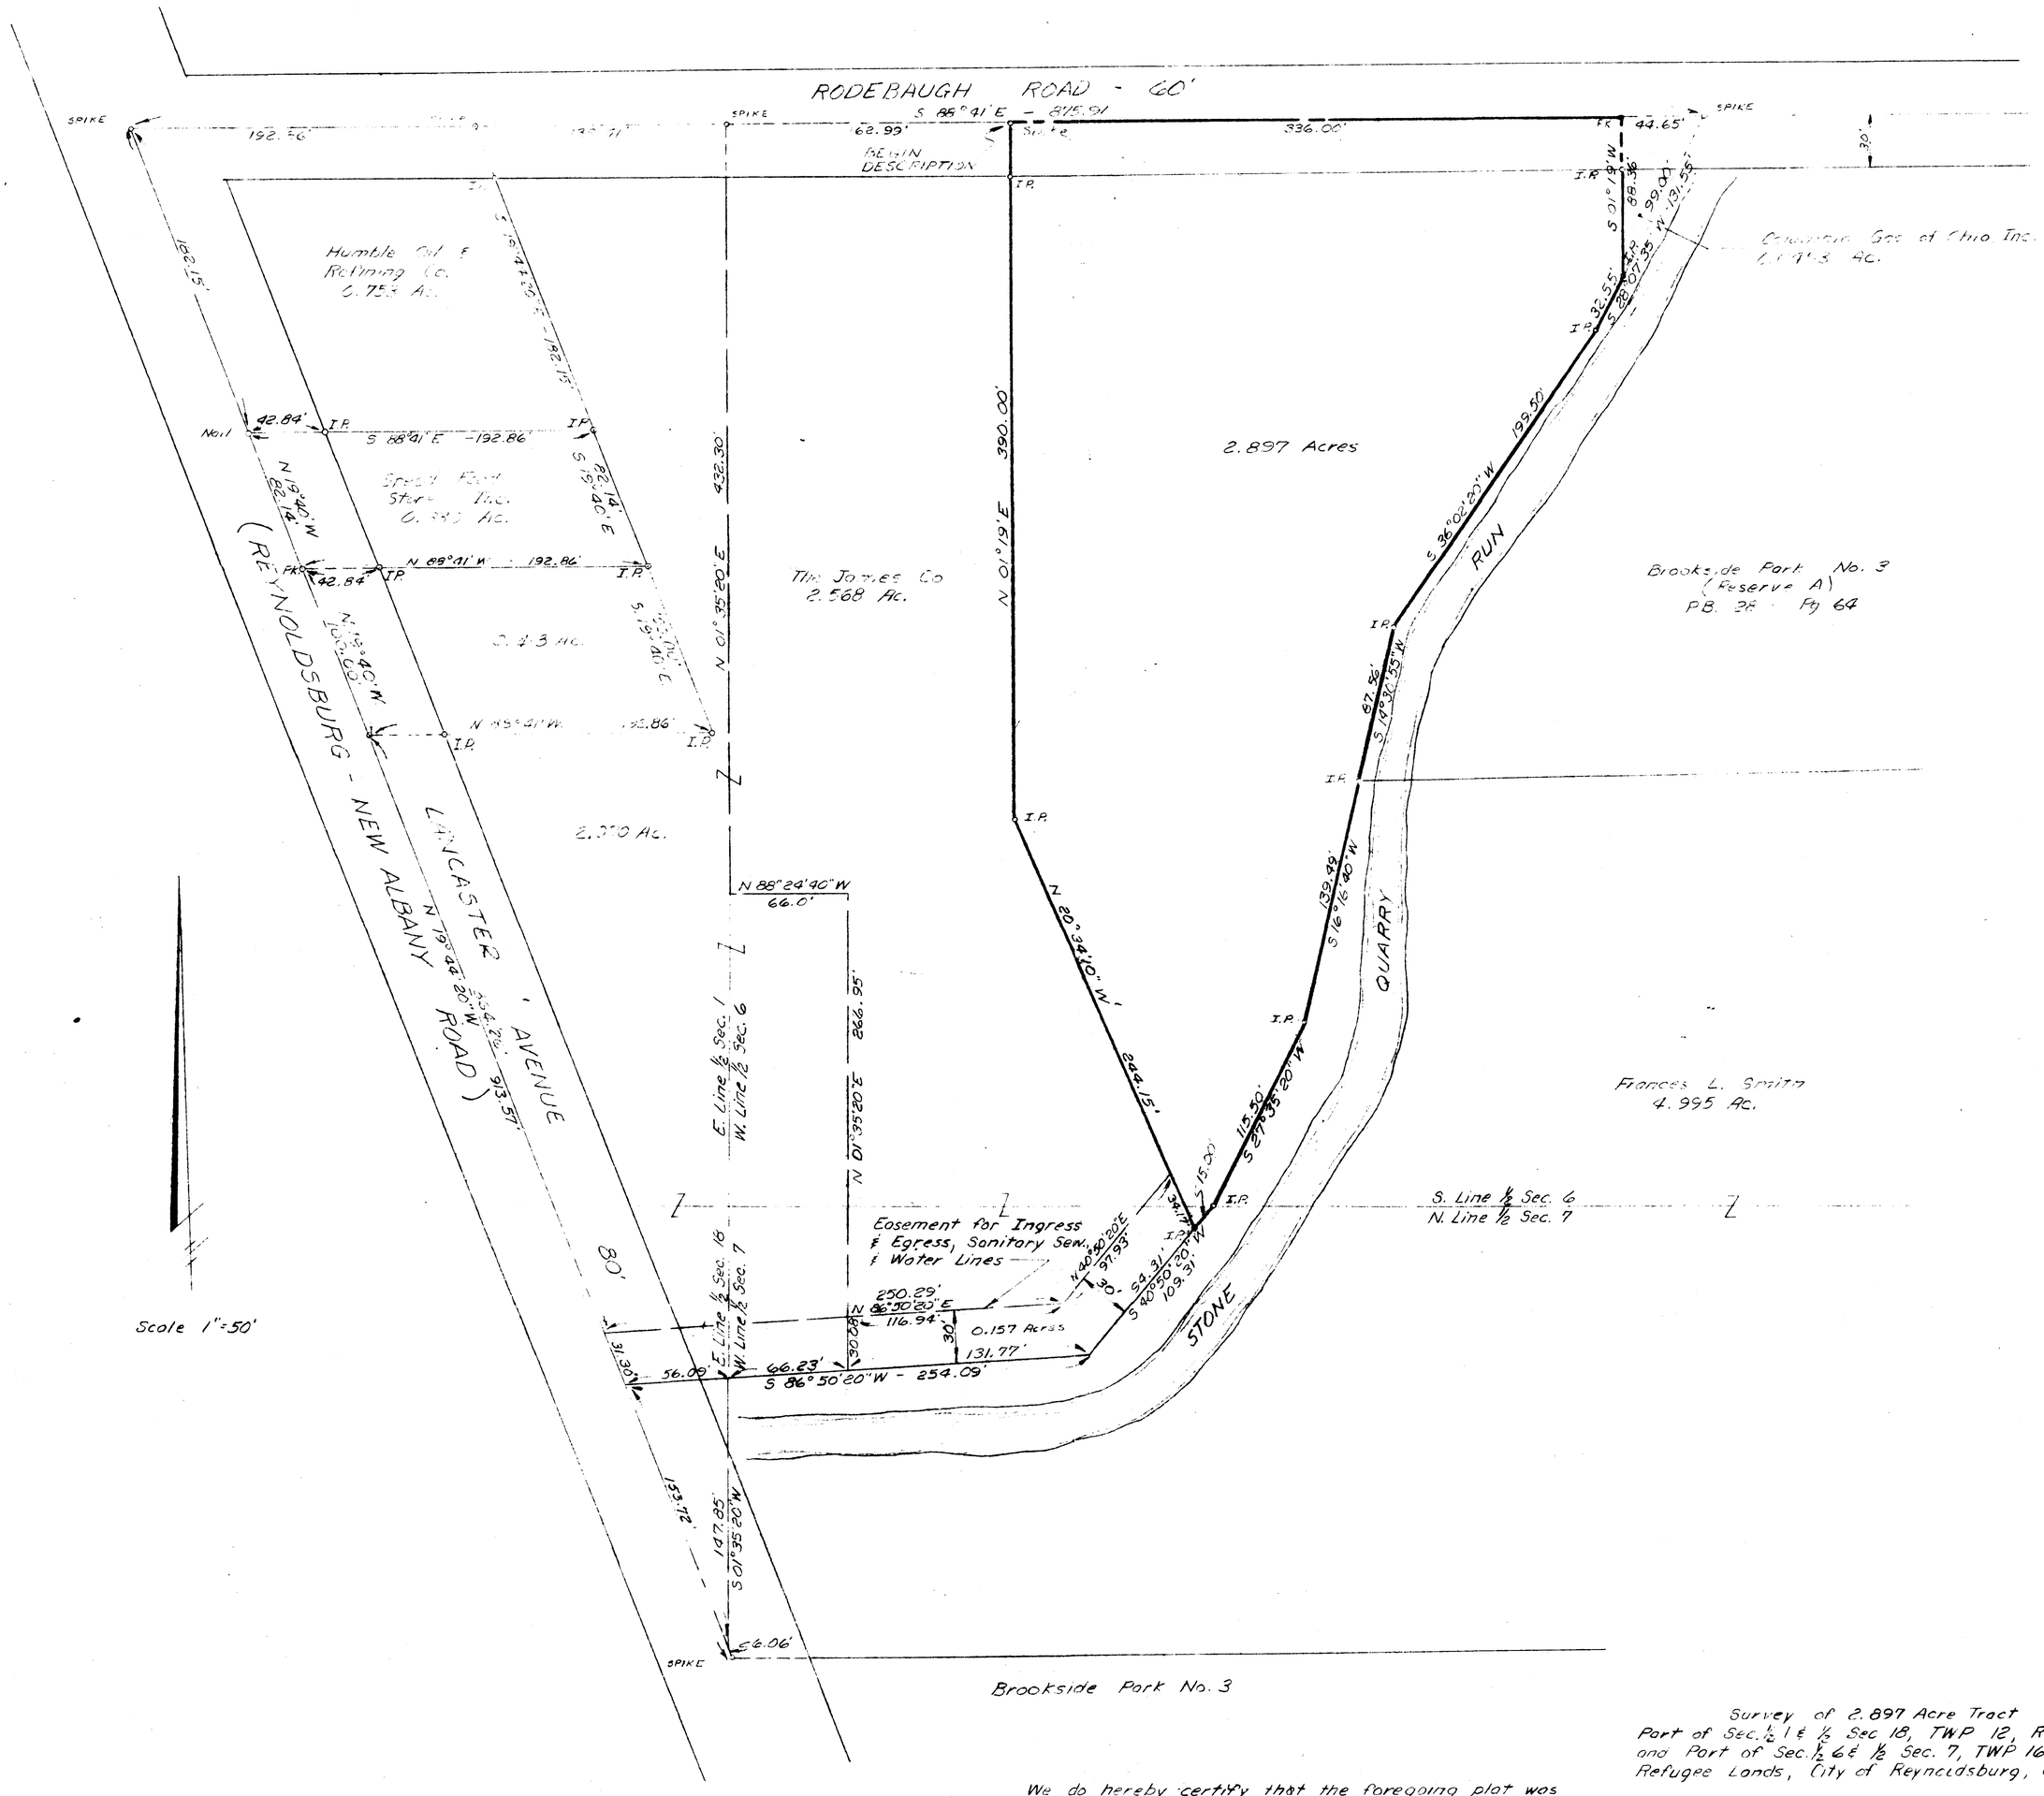

We do hereby certify that the foregoing plat was prepared from an actual survey of the premises and shows the location of the boundary.

Registered Surveyor #4108

Survey of 2.897 Acre Tract
Part of Sec. ½ 1 & ½ Sec 18, TWP 12, R-21
and Part of Sec. ½ 6 & ½ Sec. 7, TWP 16, R-20
Refugee Lands, City of Reynoldsburg, Ohio.

by

P. E. MARTIN & ASSOCIATES
Engineers - Land Planners - Surveyors
33 E. Third Ave., Columbus, Ohio

October 30, 1969

Revised 10-7-70
Revised 11-18-69

3730 | 120 | 118 069 S RODEBAUGH | 1969 | 1062 | 03

0-106-B

0-106-B

0-106-B

453