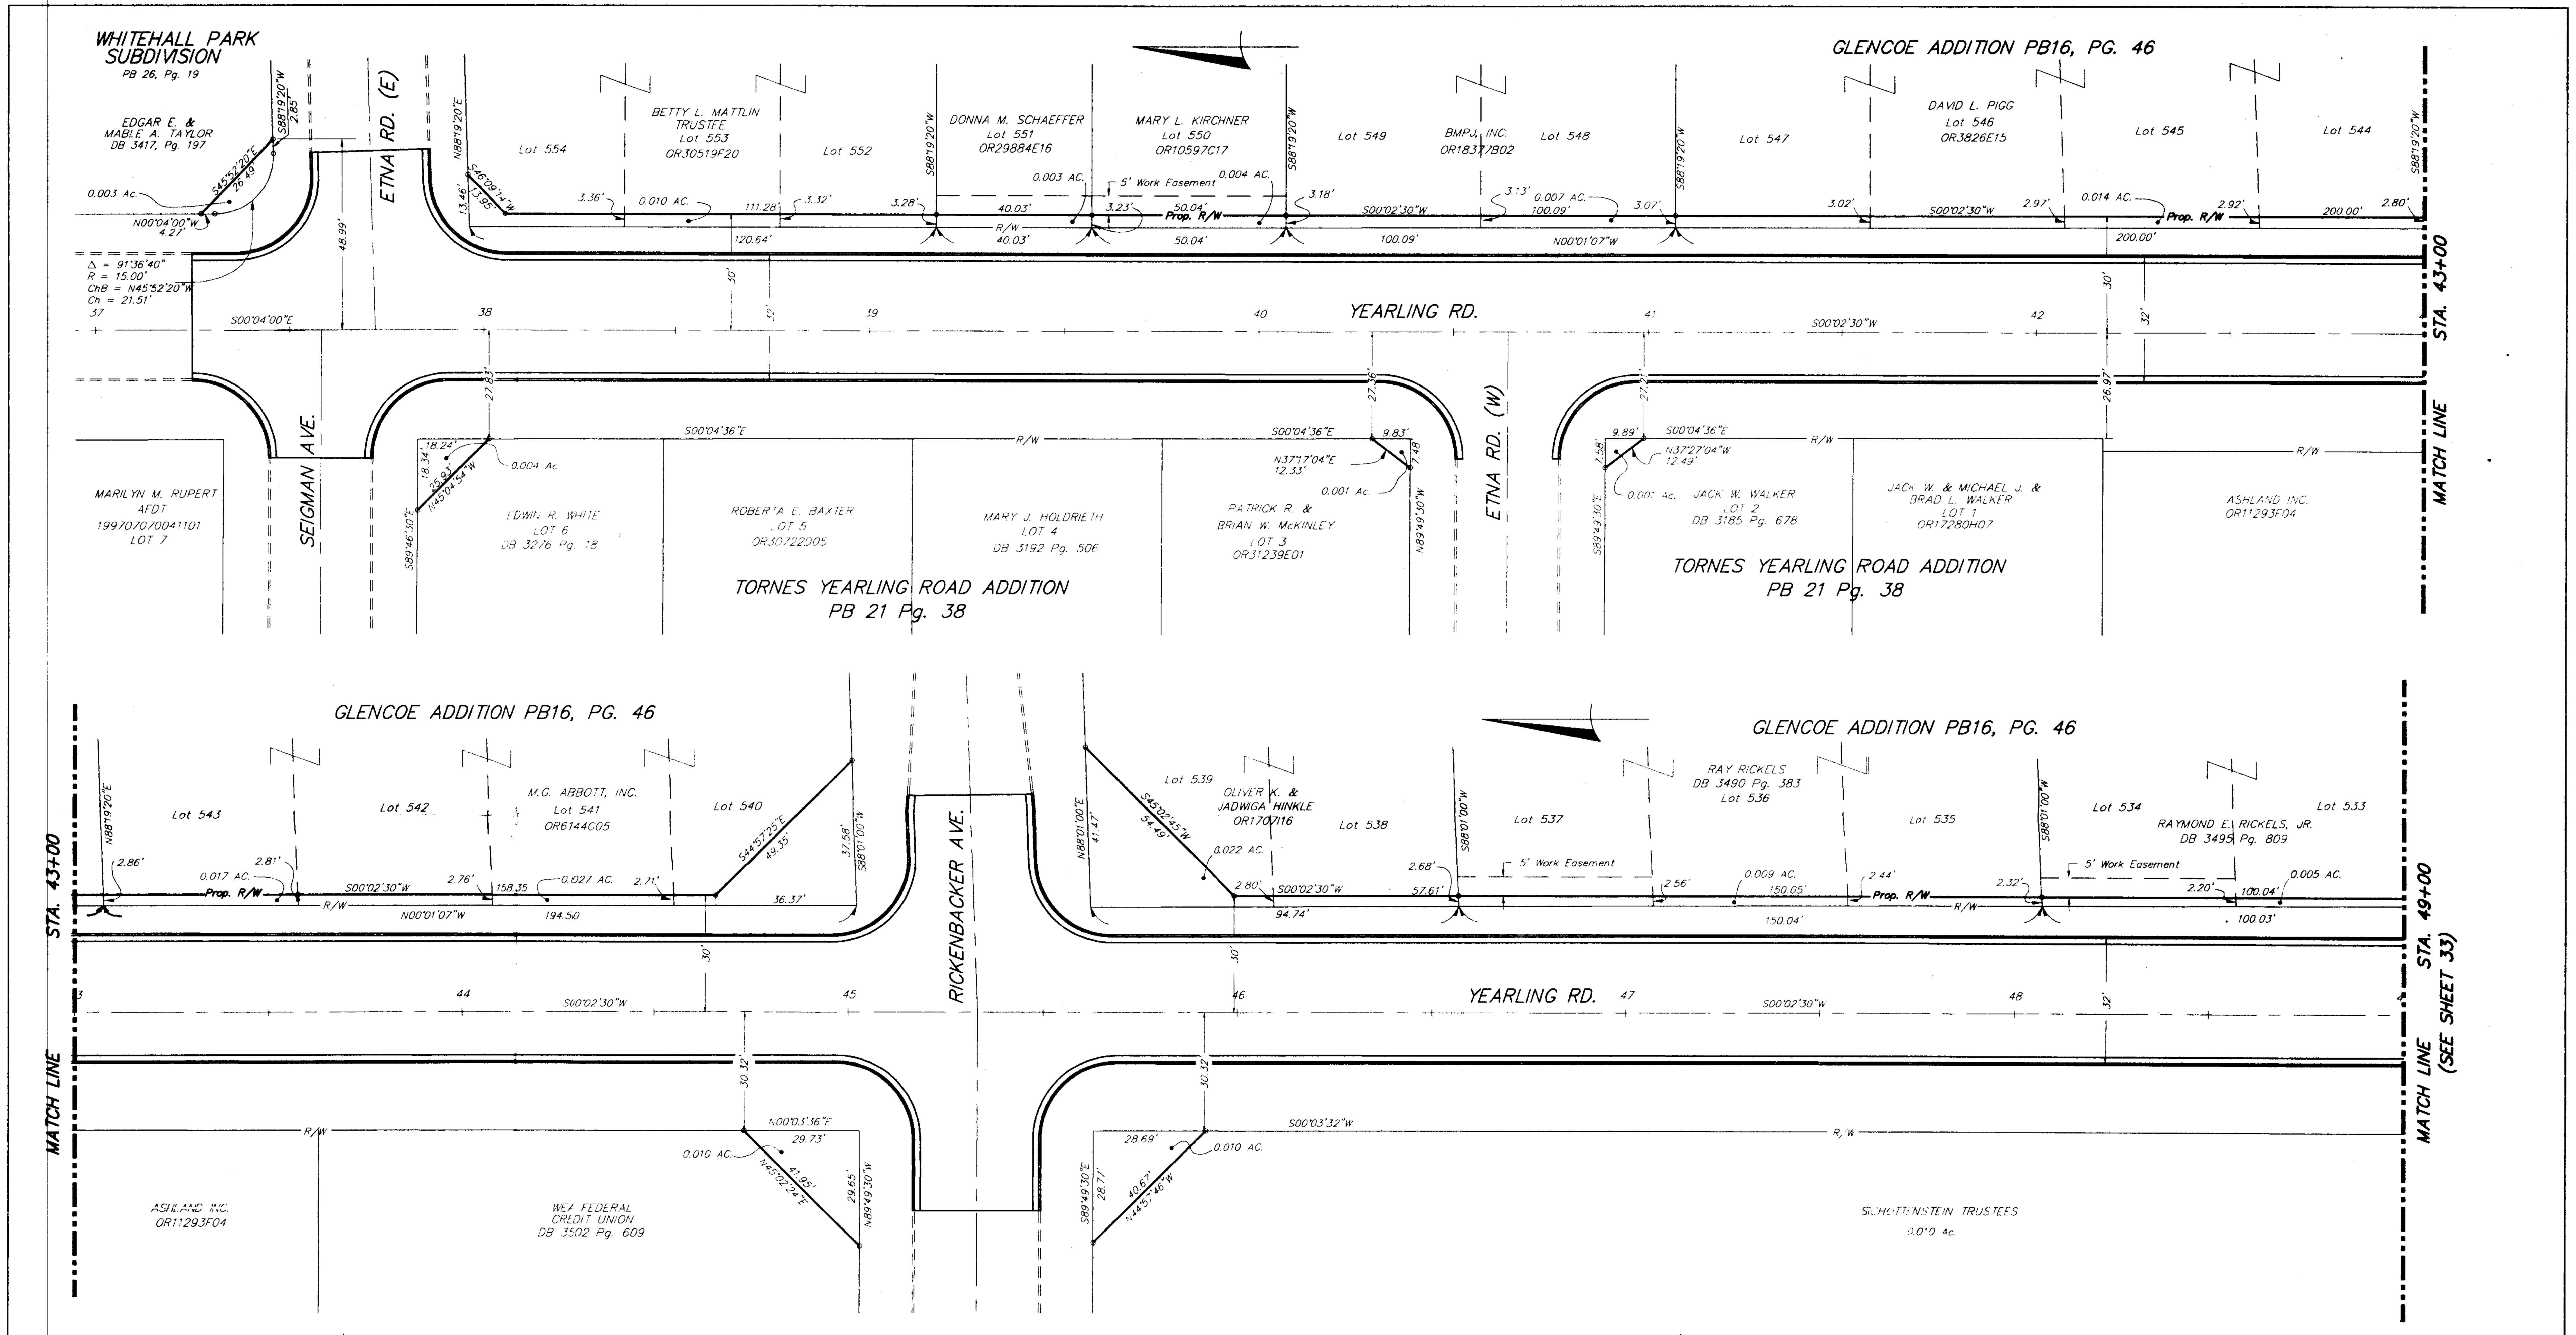

PROPERTY OWNERS & R/W TAKES

	R/W	TEMP.
Edgar E. & Mable A. Taylor	128.93 SF 0.003 AC.	
Betty L. Mattlin, T.R.	449.46 SF 0.010 AC.	
Donna M. Schaeffer	130.09 SF 0.003 AC.	200.00 SF 0.005 AC.
Mary L. Kirchner	160.24 SF 0.004 AC.	250.00 SF 0.006 AC.
BMPJ, Inc.	312.58 SF 0.007 AC.	
David L. Pigg	740.52 SF 0.017 AC.	
M.G. Abbott, Inc.	1045.44 SF 0.024 AC.	
Oliver K. & Jadwiga Hinkle	958.32 SF 0.022 AC.	
Ray Rickles	392.04 SF 0.009 AC.	250.02 SF 0.006 AC.
Raymond E. Rickles, Jr.	220.32 SF 0.005 AC.	250.02 SF 0.006 AC.
Jack Rosen	196.35 SF 0.005 AC.	
Jack Rosen	172.38 SF 0.004 AC.	500.04 SF 0.011 AC.
Laura Halloran & Sheila K. Lloyd	77.20 SF 0.002 AC.	250.02 SF 0.006 AC.
Gladys G. Walker	71.20 SF 0.002 AC.	
Glenn R. & Ruth A. Wilson	62.10 SF 0.001 AC.	
Can-Am Properties, Inc.	64.02 SF 0.001 AC.	
Dimche Kostrevski	166.32 SF 0.004 AC.	
Dimche & Gorda Kostrevski	159.59 SF 0.004 AC.	
Daniel W. & Rosalia Bochra, S.N.	75.80 SF 0.002 AC.	250.01 SF 0.006 AC.

	R/W	TEMP.
City of Whitehall	132.95 SF 0.004 AC.	500.02 SF 0.011 AC.
Kenneth & Sally Wears	174.24 SF 0.004 AC.	500.02 SF 0.011 AC.
James O. & Deborah B. McCrory	[illegible] SF 0.002 AC.	250.01 SF 0.006 AC.
Rose A. Blackburn Life Estate	[illegible] SF 0.002 AC.	265.02 SF 0.006 AC.
Whitehall C.A.P., Inc.	157.46 SF 0.004 AC.	485.01 SF 0.011 AC.
Community Housing Network, Inc.	74.3[illegible] SF 0.002 AC.	
John H. Combs	767.16 SF 0.018 AC.	
Whitehall Church of Nazarene	619.15 SF 0.014 AC.	
Board of Education, Whitehall City, S.D.	1710.49 SF 0.039 AC.	2333.83 SF 0.055 AC.
Schottenstein Trustees	412.75 SF 0.010 AC.	
W.E.A. Federal Credit Union	440.75 SF 0.010 AC.	
Jack W. & Joann Walker	37.47 SF 0.001 AC.	
Patrick R. & Brian W. McKinley	36.77 SF 0.001 AC.	
Edwin R. White	167.32 SF 0.004 AC.	

LEGEND

- R/W
- Prop. R/W
- Prop. Curb & Gutter
- Ex. Curb

City Of Whitehall, Ohio

YEARLING ROAD
STREETSCAPE
RIGHT-OF-WAY PLAN

SCALE HORZ.: 1" = 20'

32/33

EVANS, MECHWART, HAMBLETON & TILTON, INC.
CONSULTING ENGINEERS & SURVEYORS

S-5097