BOUNDARY PLAT
OF
CHANNINGWAY

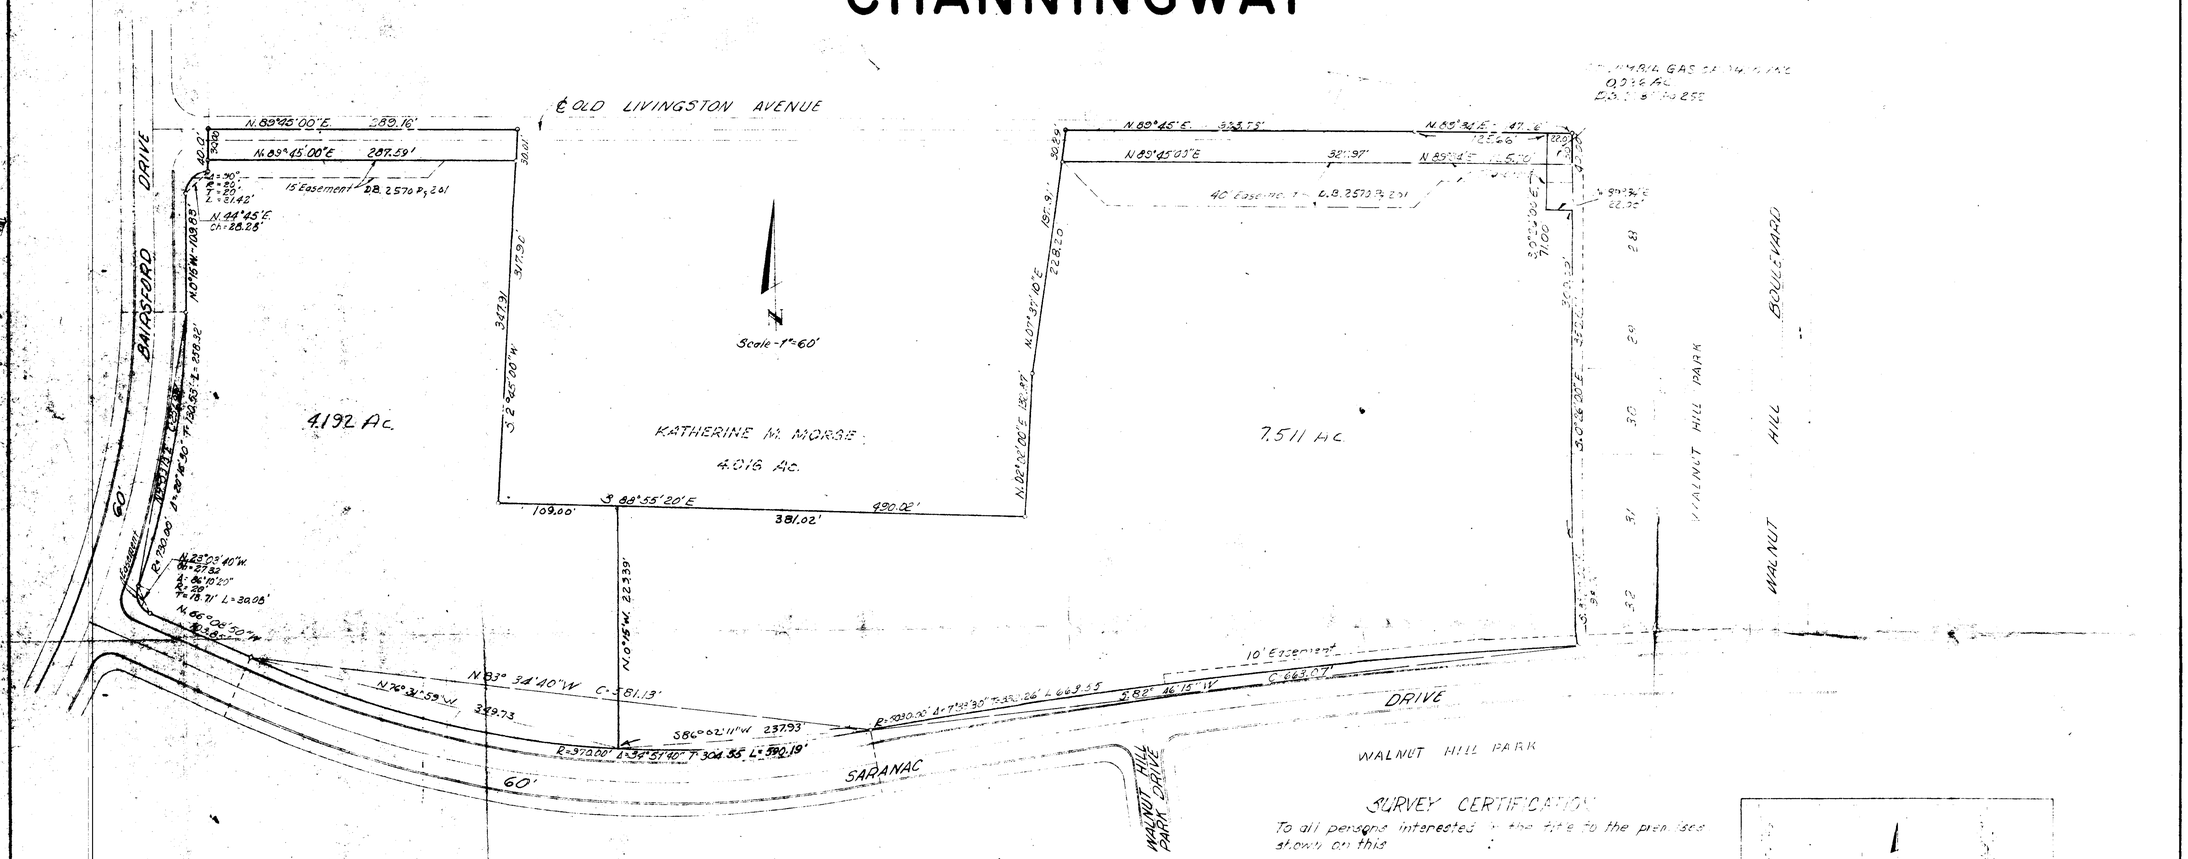

SURVEY CERTIFICATION

To all persons interested in the title to the premises shown on this :

I hereby certify that I personally made the survey of the premises shown on this plot plan on the 10th day of June, 1970. That this plot plan is a correct representation of the premises as determined by said survey. I further certify that there are no encroachments to either side of any boundary line of the premises except as shown hereon.

Signed at Col. Ohio this 2nd day of July, 1970

Robert M. Spence
Registered Surveyor No. 4195

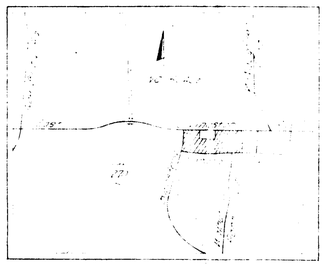

LOCATION MAP

Survey of 7.511 Acres [illegible]
City of Columbus, Franklin County, Ohio
For
Hillside Investment Co.

Prepared By
P.E. MARTIN & ASSOCIATES, INC.
ENGINEERS - LAND PLANNERS - SURVEYORS
1150 W. HIGH ST. COLUMBUS, OHIO

JUNE, 1970

N-258-K