UTILITIES

City of Columbus – Water Division
910 Dublin Road Columbus, Ohio 43215 (614) 465-7677

City of Columbus – Division of Sewerage and Drainage
910 Dublin Road Columbus, Ohio 43215 (614) 465-8156

Columbus Southern Power
215 North Front Street Columbus, Ohio 43215 (614) 464-7700

Ohio Bell Telephone Company
150 East Gay Street Columbus, Ohio 43215 (614) 223-5123

Columbia Gas of Ohio Inc.
101 West Town Street Columbus, Ohio 43215 (614) 460-2000

UTILITIES SHOWN ARE FROM BEST AVAILABLE RECORDS AND FIELD INVESTIGATION, AND ARE NOT NECESSARILY COMPLETE OR EXACT. THE CONTRACTOR IS RESPONSIBLE FOR THE INVESTIGATION, LOCATION, SUPPORT, PROTECTION AND RESTORATION OF ALL EXISTING UTILITIES AND APPURTENANCES WHETHER SHOWN ON THIS PLAN OR NOT.

LEGEND

- IRON PIN SET — I.P.SET
- IRON PIN FOUND — I.P.FND.
- RAILROAD SPIKE FOUND
- PROPERTY LINE
- ADJOINER PROPERTY LINE
- RIGHT OF WAY LINE
- CENTERLINE
- POWER POLE
- TELEPHONE POLE
- FIRE HYDRENT
- TREE OR TREE LINE
- EDGE OF EXISTING PAVEMENT
- STORM SEWERS — STM
- SANITARY SEWERS — SAN
- GAS LINES — 4" GAS
- BURIED TELEPHONE — 6"

0' 30' 60' 90'
SCALE 1" = 30'

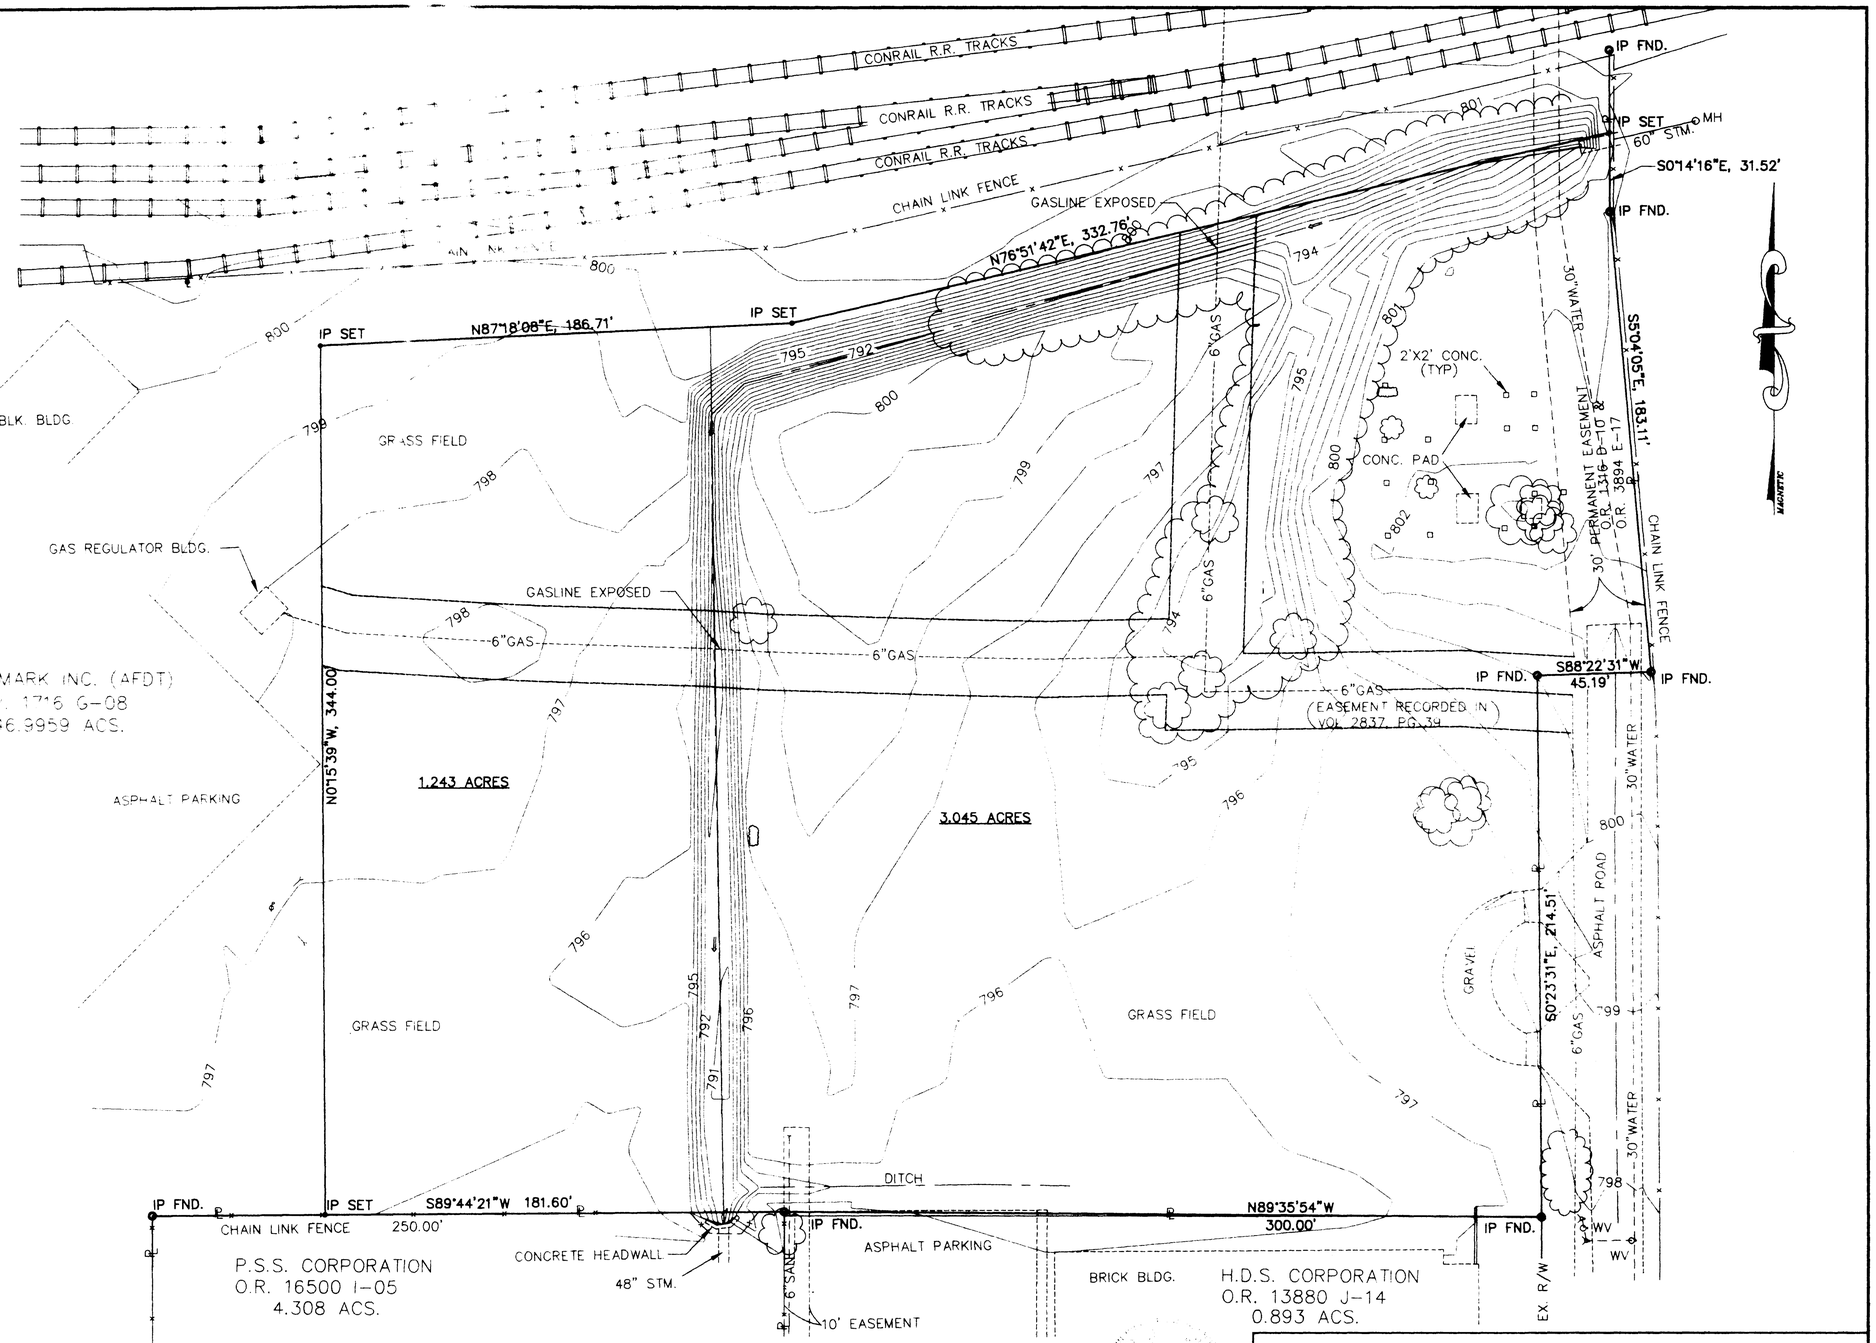

BASIS OF BEARING:
NORTH LINE OF 4.308 ACRE TRACT BEING S 89°44'21" W, AS SHOWN IN O.R. 16500 I-05

* ELEVATIONS FOR THIS SURVEY ARE BASED ON AN ARBITRARY SYSTEM.

WE DO HEREBY CERTIFY THAT THIS DRAWING WAS PREPARED FROM AN ACTUAL SURVEY PERFORMED UNDER THE DIRECTION AND SUPERVISION OF

Phil Y. Shih 9-22-95
PHIL Y. SHIH No. 7668 DATE

LOCATION MAP

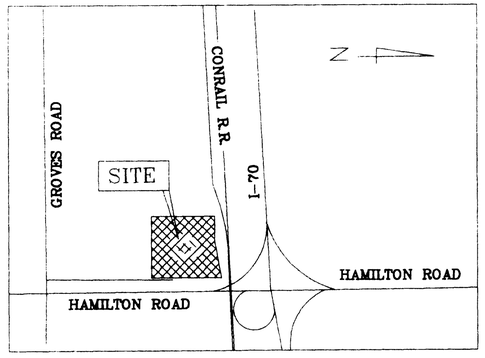

COLUMBUS ENGINEERING CONSULTANTS, INC.
Consulting Civil Engineers
950 Michigan Avenue
Columbus, OH 43215
FAX: (614) 228-3519 (614) 228-3500