EMH&T INC.
CONSULTING ENGINEERS & SURVEYORS
GAHANNA, OHIO 43230

LOT SPLIT NEW ALBANY COUNTRY CLUB SEC. 5

QTR. TWP. 3, TWP. 2, RNG. 16, U.S.M.L.
VILLAGE OF NEW ALBANY, FRANKLIN COUNTY, OHIO

SCALE 1" = 60' | MARCH 2, 1995 | RECORD REFERENCES PB 76 PG 82

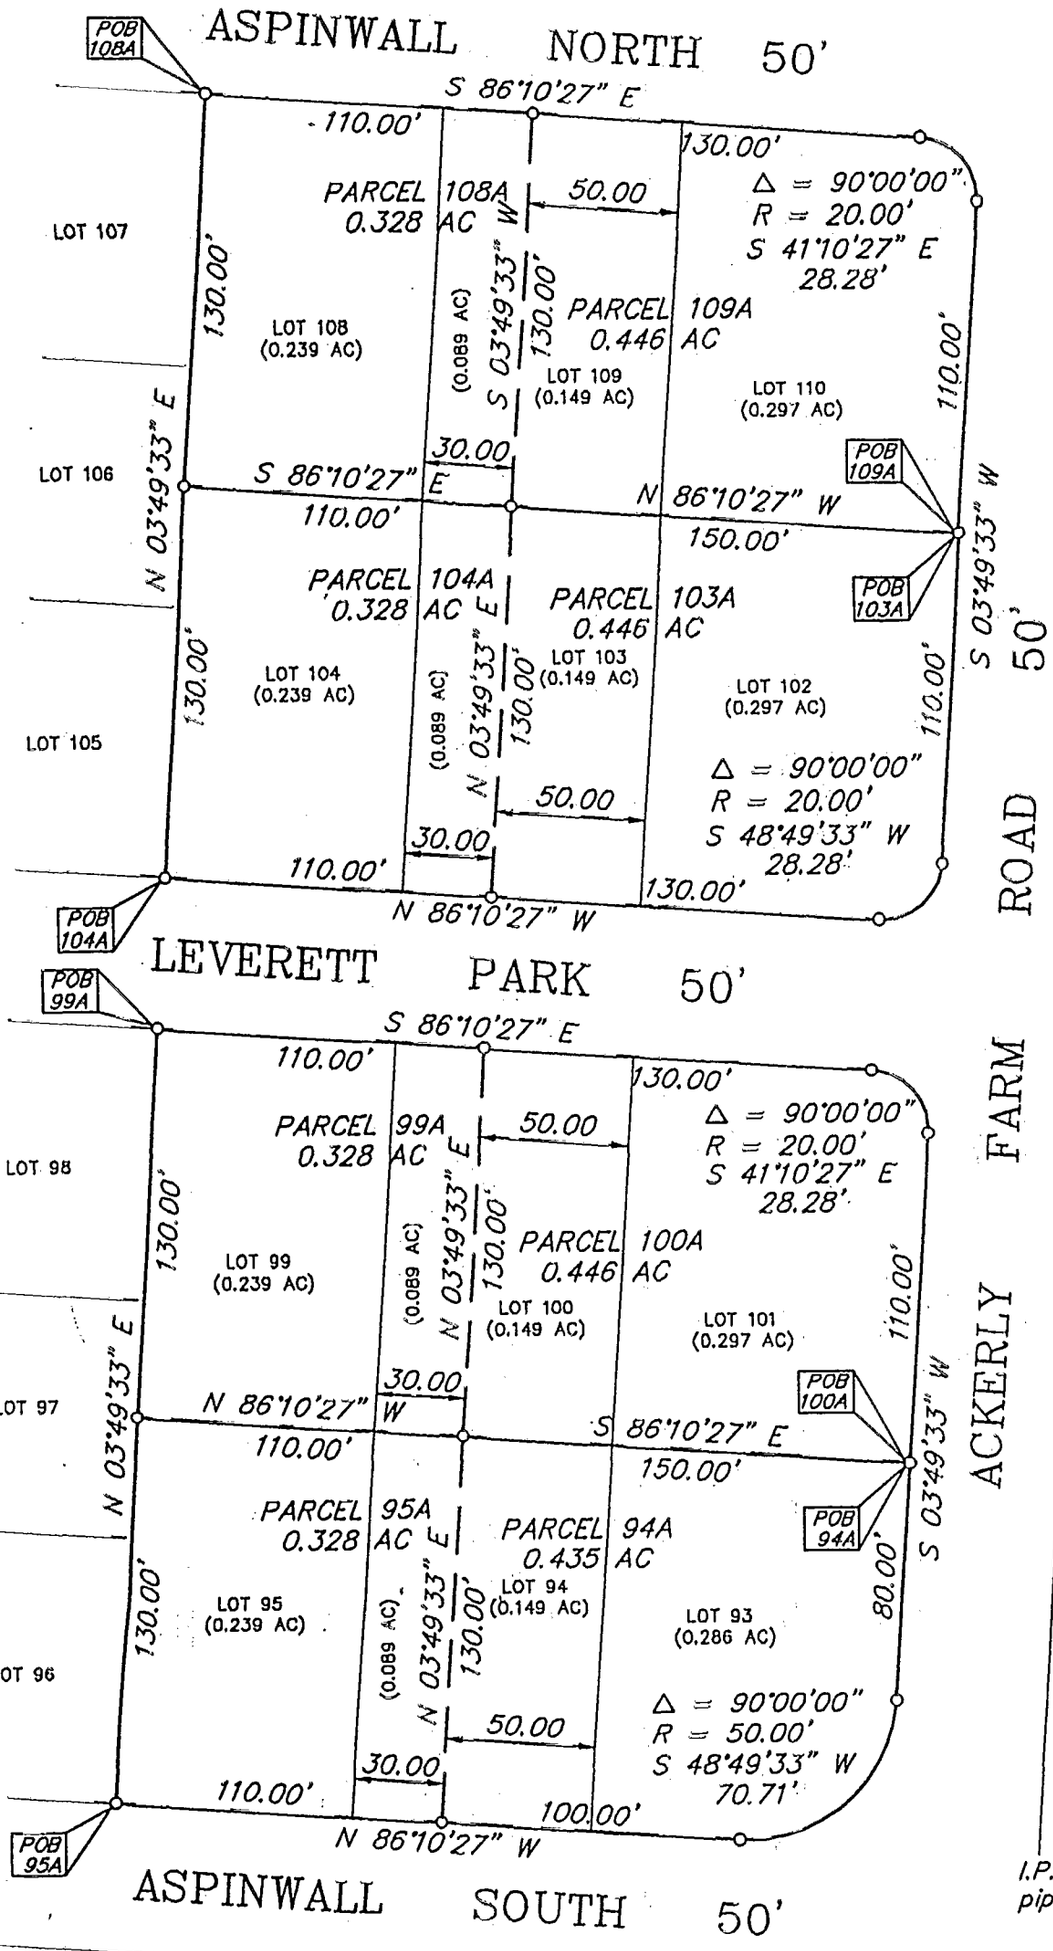

STATE OF OHIO
JEFFREY A. MILLER
7211
REGISTERED PROFESSIONAL SURVEYOR

▲ = R.R. SPK. FND.
△ = R.R. SPK. SET
● = I.P. FND.
○ = I.P. SET

I.P.S Set are 3/4" O.D. Iron pipe W/ cap inscribed EMH&T.

E.M.H.&T. INC.

The bearings for this drawing are based on the same bearing system as NEW ALBANY COUNTRY CLUB SECTION 5 P.B. 76 PG. 82

By Jeffrey A. Miller 3-3-95
Professional Surveyor No. 7211

P1724

87857