HOCKADEN AND ASSOCIATES, INC.

CONSULTING ENGINEERS
883 NORTH CASSADY AVENUE
COLUMBUS, OHIO 43219
PHONE: (614) 252-0993

EXHIBIT A-1

LOT 1

SITUATED IN THE STATE OF OHIO, COUNTY OF FRANKLIN, TOWNSHIP OF PLAIN, BEING PART OF LOT 2 OF QUARTER TOWNSHIP 4, TOWNSHIP 2, RANGE 16, UNITED STATES MILITARY LANDS.

BEARINGS USED IN THIS DESCRIPTION ARE ASSUMED, A BEARING OF NORTH 0°22'00" EAST WAS USED ON THE CENTERLINE OF BABBIT ROAD AND ALL OTHER BEARINGS CALCULATED FROM THIS MERIDIAN.

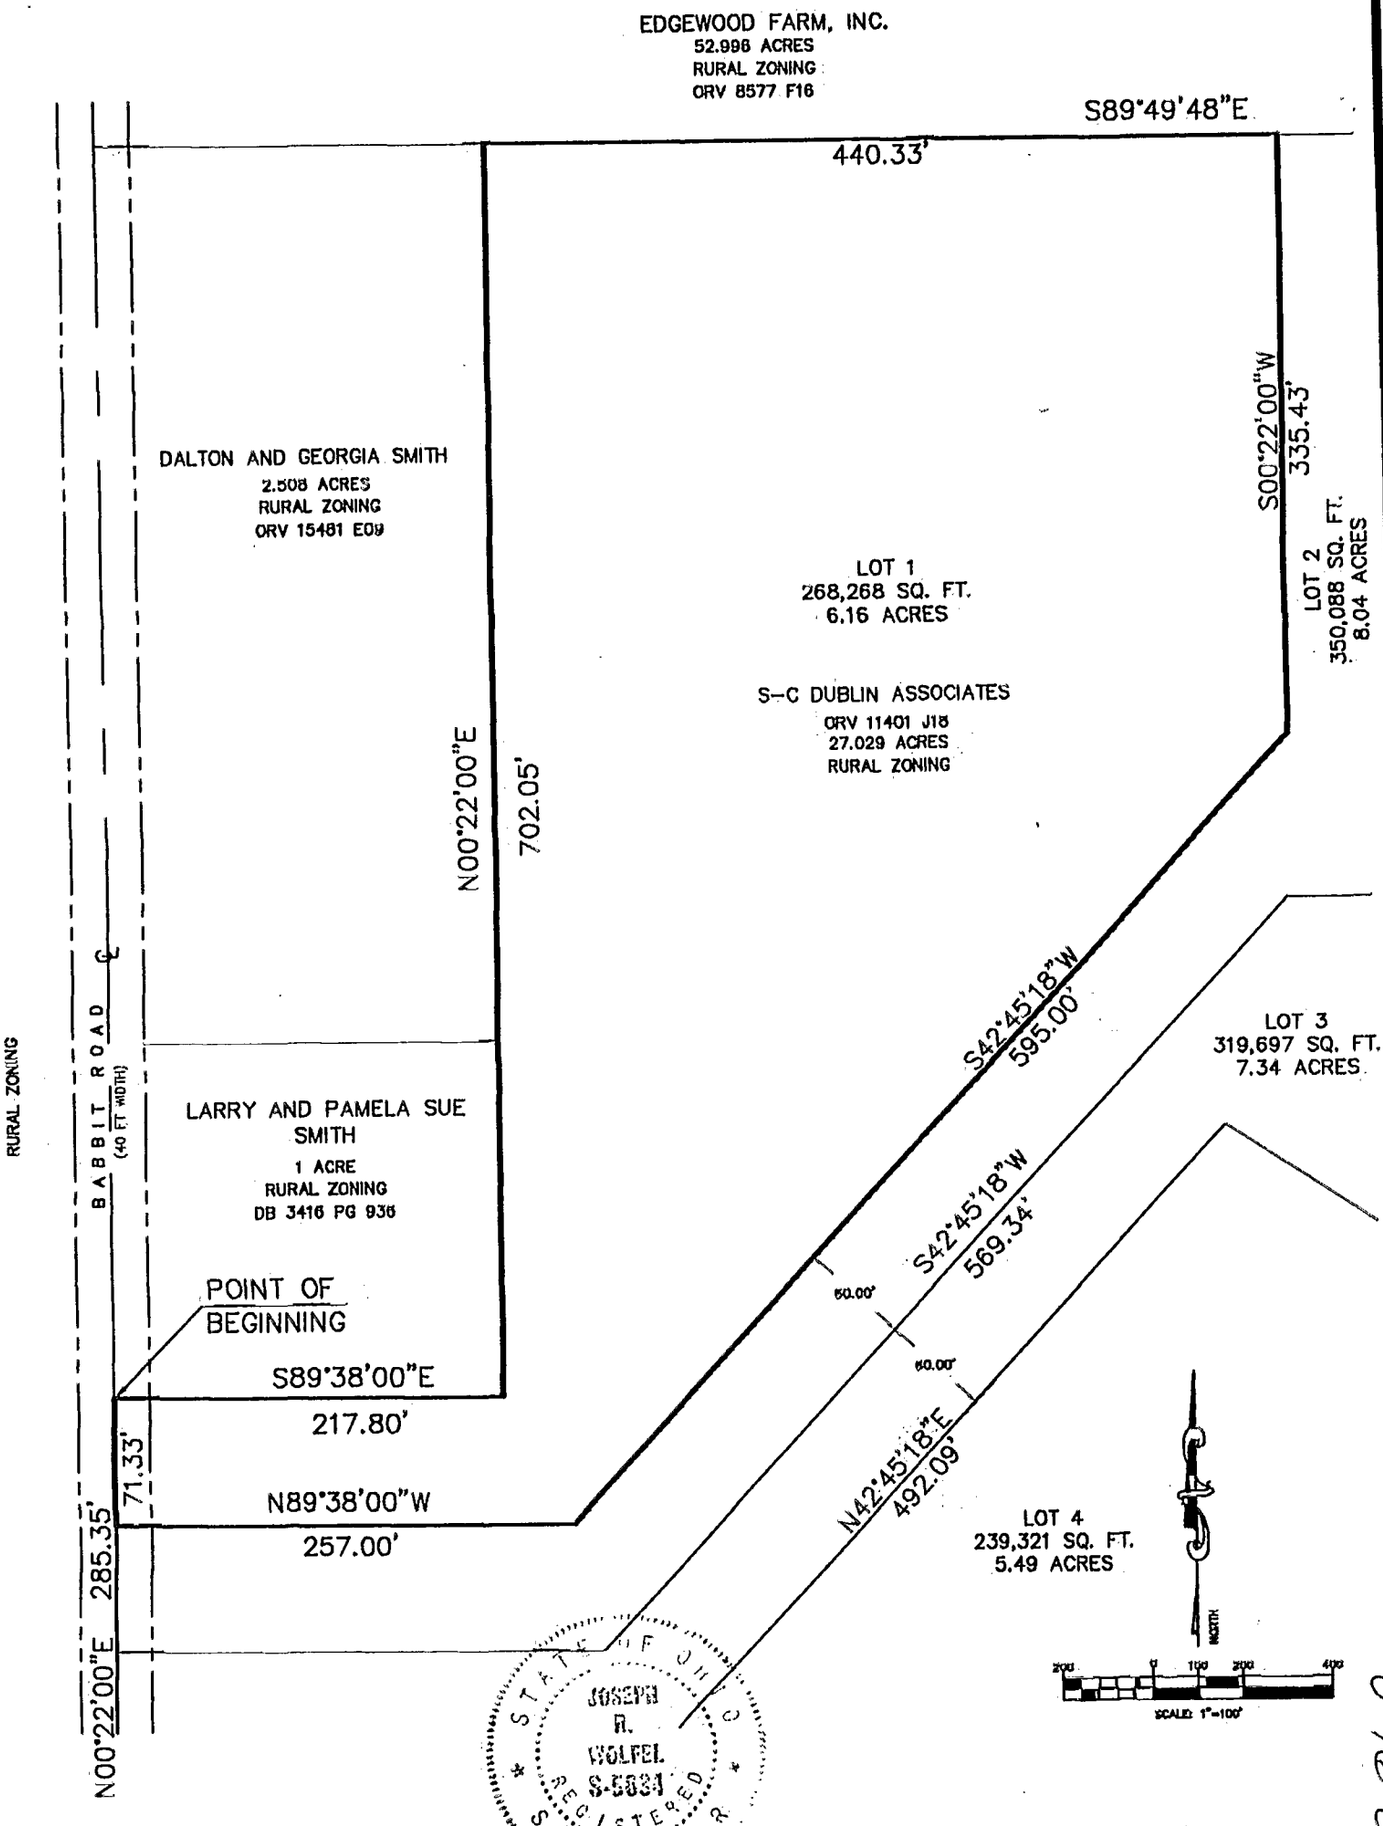

SCALE: 1"= 100'

SURVD	DRAWN	CHECKED
.	C.A.R.	.

DATE: 3-1-94

REVISED DATES	ORDER NUMBERS

HOCKADEN AND ASSOCIATES, INC.
CONSULTING ENGINEERS

By Joseph R. Wolfel
JOSEPH R. WOLFEL, P.S. No. 5634

0-76-C