EMH&T INC.
CONSULTING ENGINEERS & SURVEYORS
GAHANNA, OHIO 43230

# SURVEY OF 34.979 ACRE TRACT
## LOCATED IN QUARTER TOWNSHIP 1, TOWNSHIP 1, RANGE 17
## UNITED STATES MILITARY LANDS
## CITY OF GAHANNA, FRANKLIN COUNTY, OHIO

0-57-B

SCALE 1" = 200'

JANUARY 21, 1993

IRON PIN

RECORD REFERENCES

BASIS OF BEARINGS : The bearings on this plat are based on the same meridian as the bearings used in the metes and bounds description of the 123.731 acres tract of record in Official Record 10057B20.

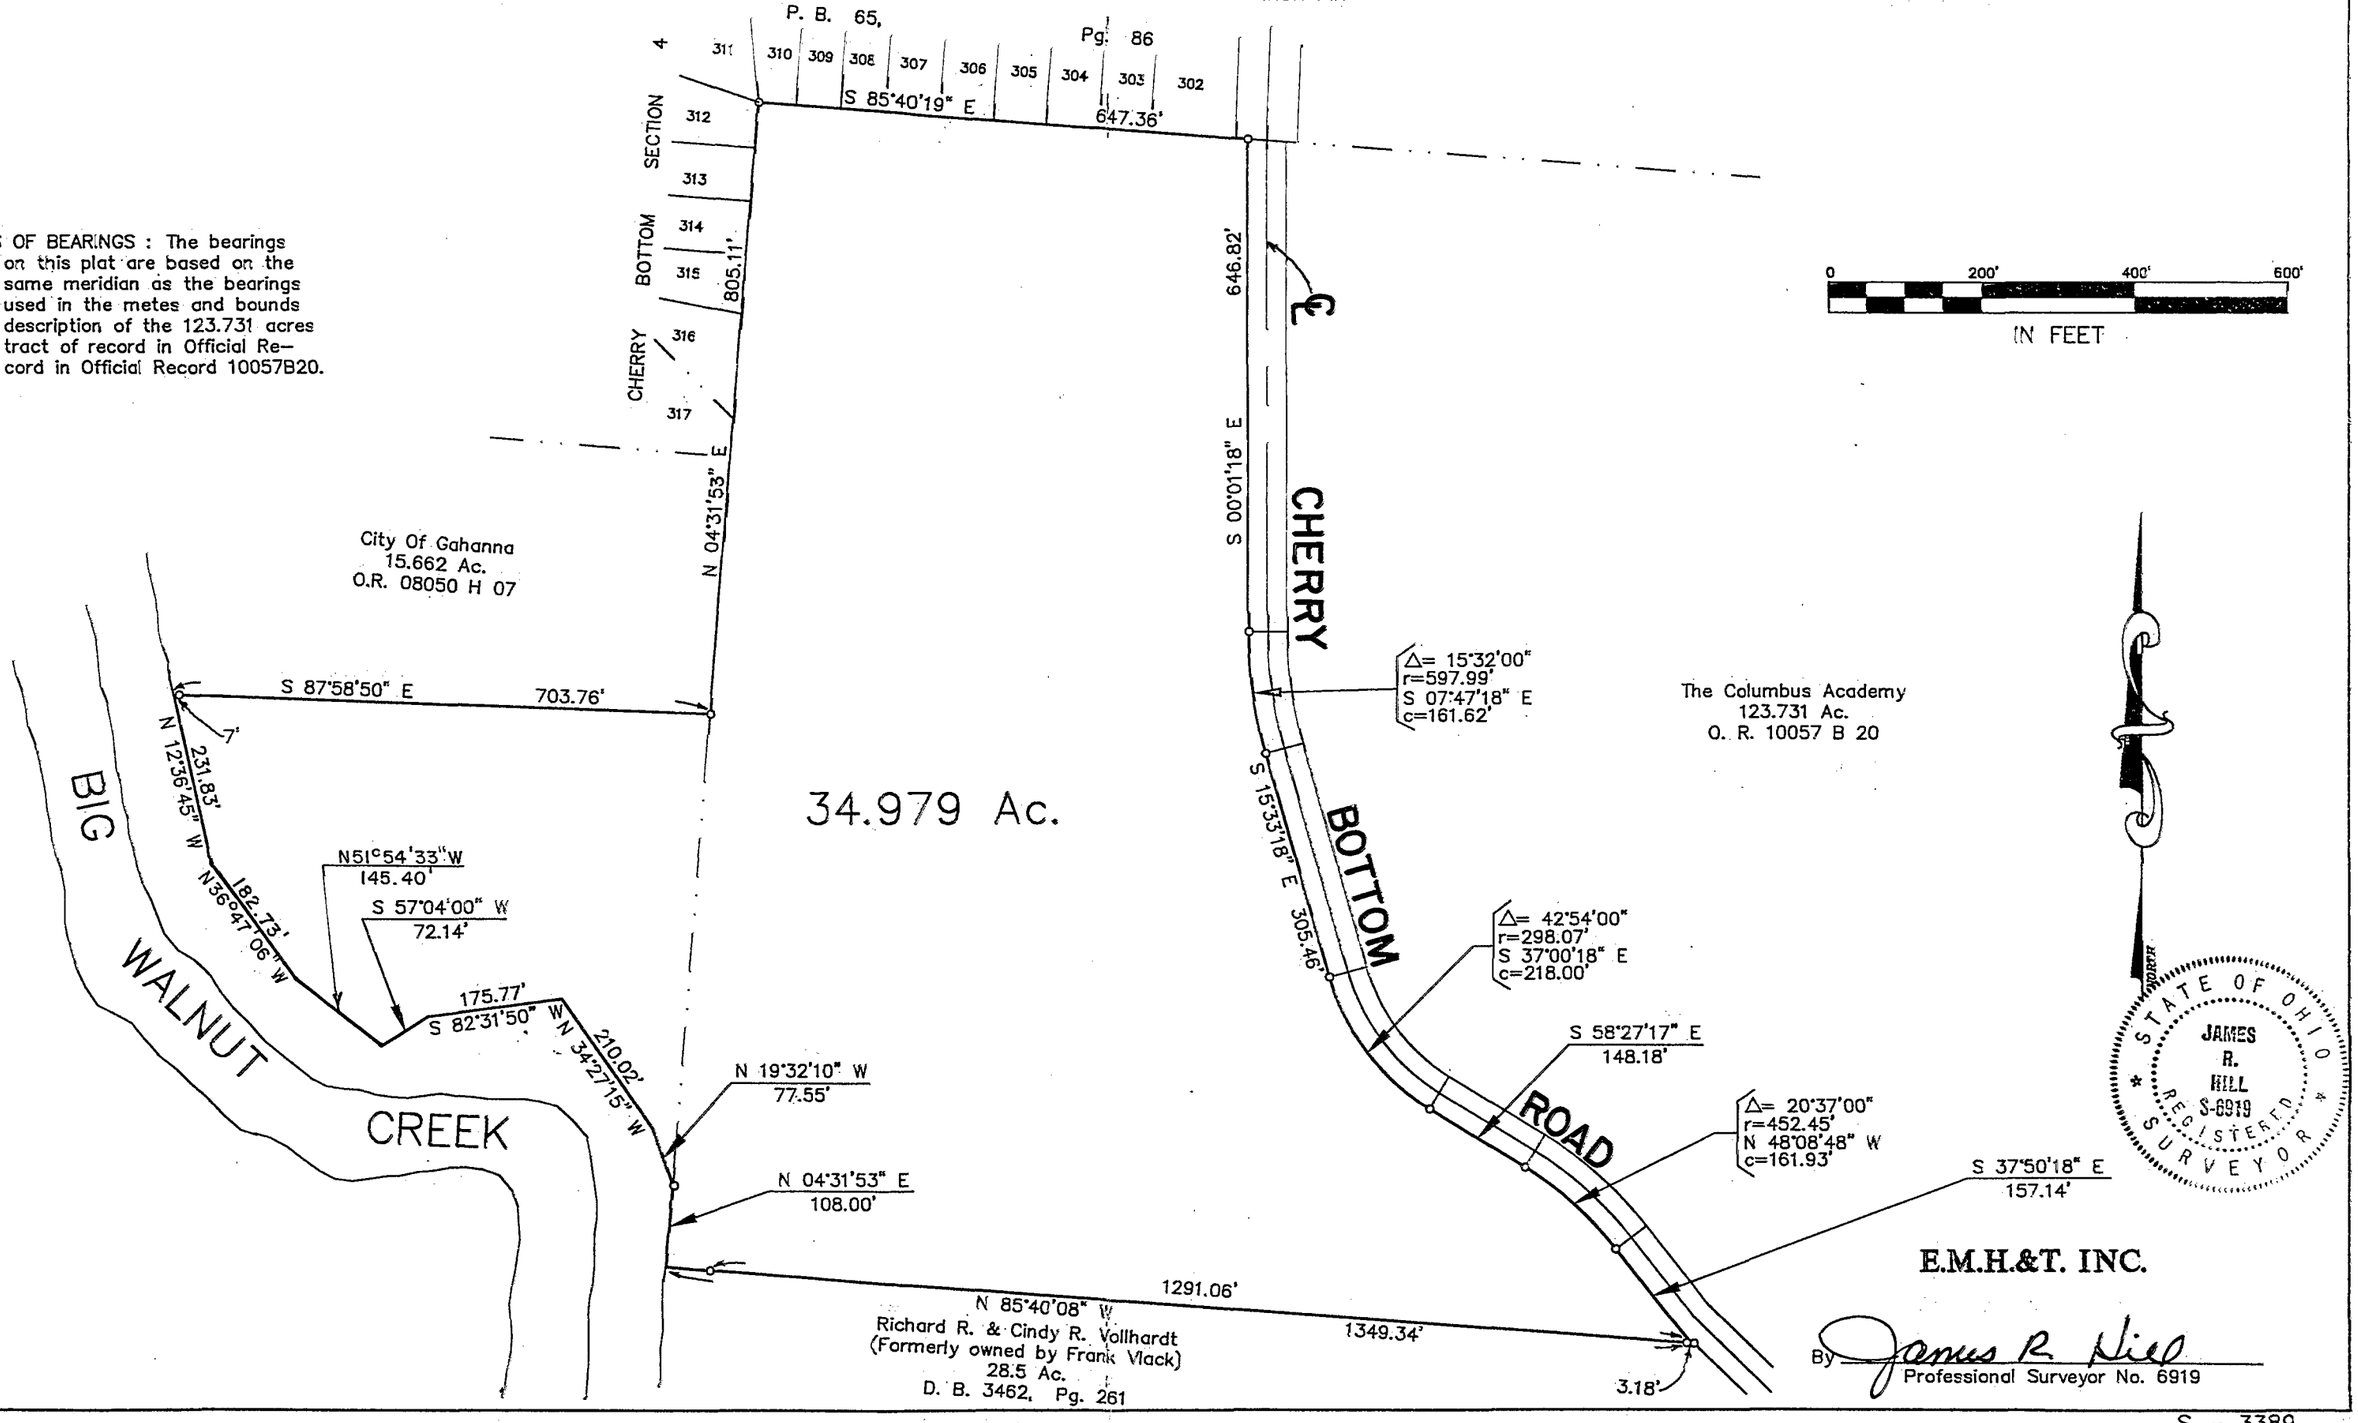


STATE OF OHIO
JAMES R. HILL
S-6919
REGISTERED SURVEYOR

E.M.H.&T. INC.

By James R Hill
Professional Surveyor No. 6919

S – 3389