EXHIBIT "C"

BAUER, DAVIDSON & MERCHANT, INC.

CONSULTING ENGINEERS 8:785 7400

255 GREEN MEADOWS DRIVE SOUTH P.O. BOX 370 POWELL OHIO 43065

BOUNDARY SURVEY MAP OF A 0.467 ACRE AREA AND A 0.429 ACRE AREA OF LAND LOCATED ON THE EASTERLY SIDE OF STYGLER ROAD AND NORTH OF McCUTCHEON ROAD, IN THE CITY OF GAHANNA, COUNTY OF FRANKLIN, STATE OF OHIO

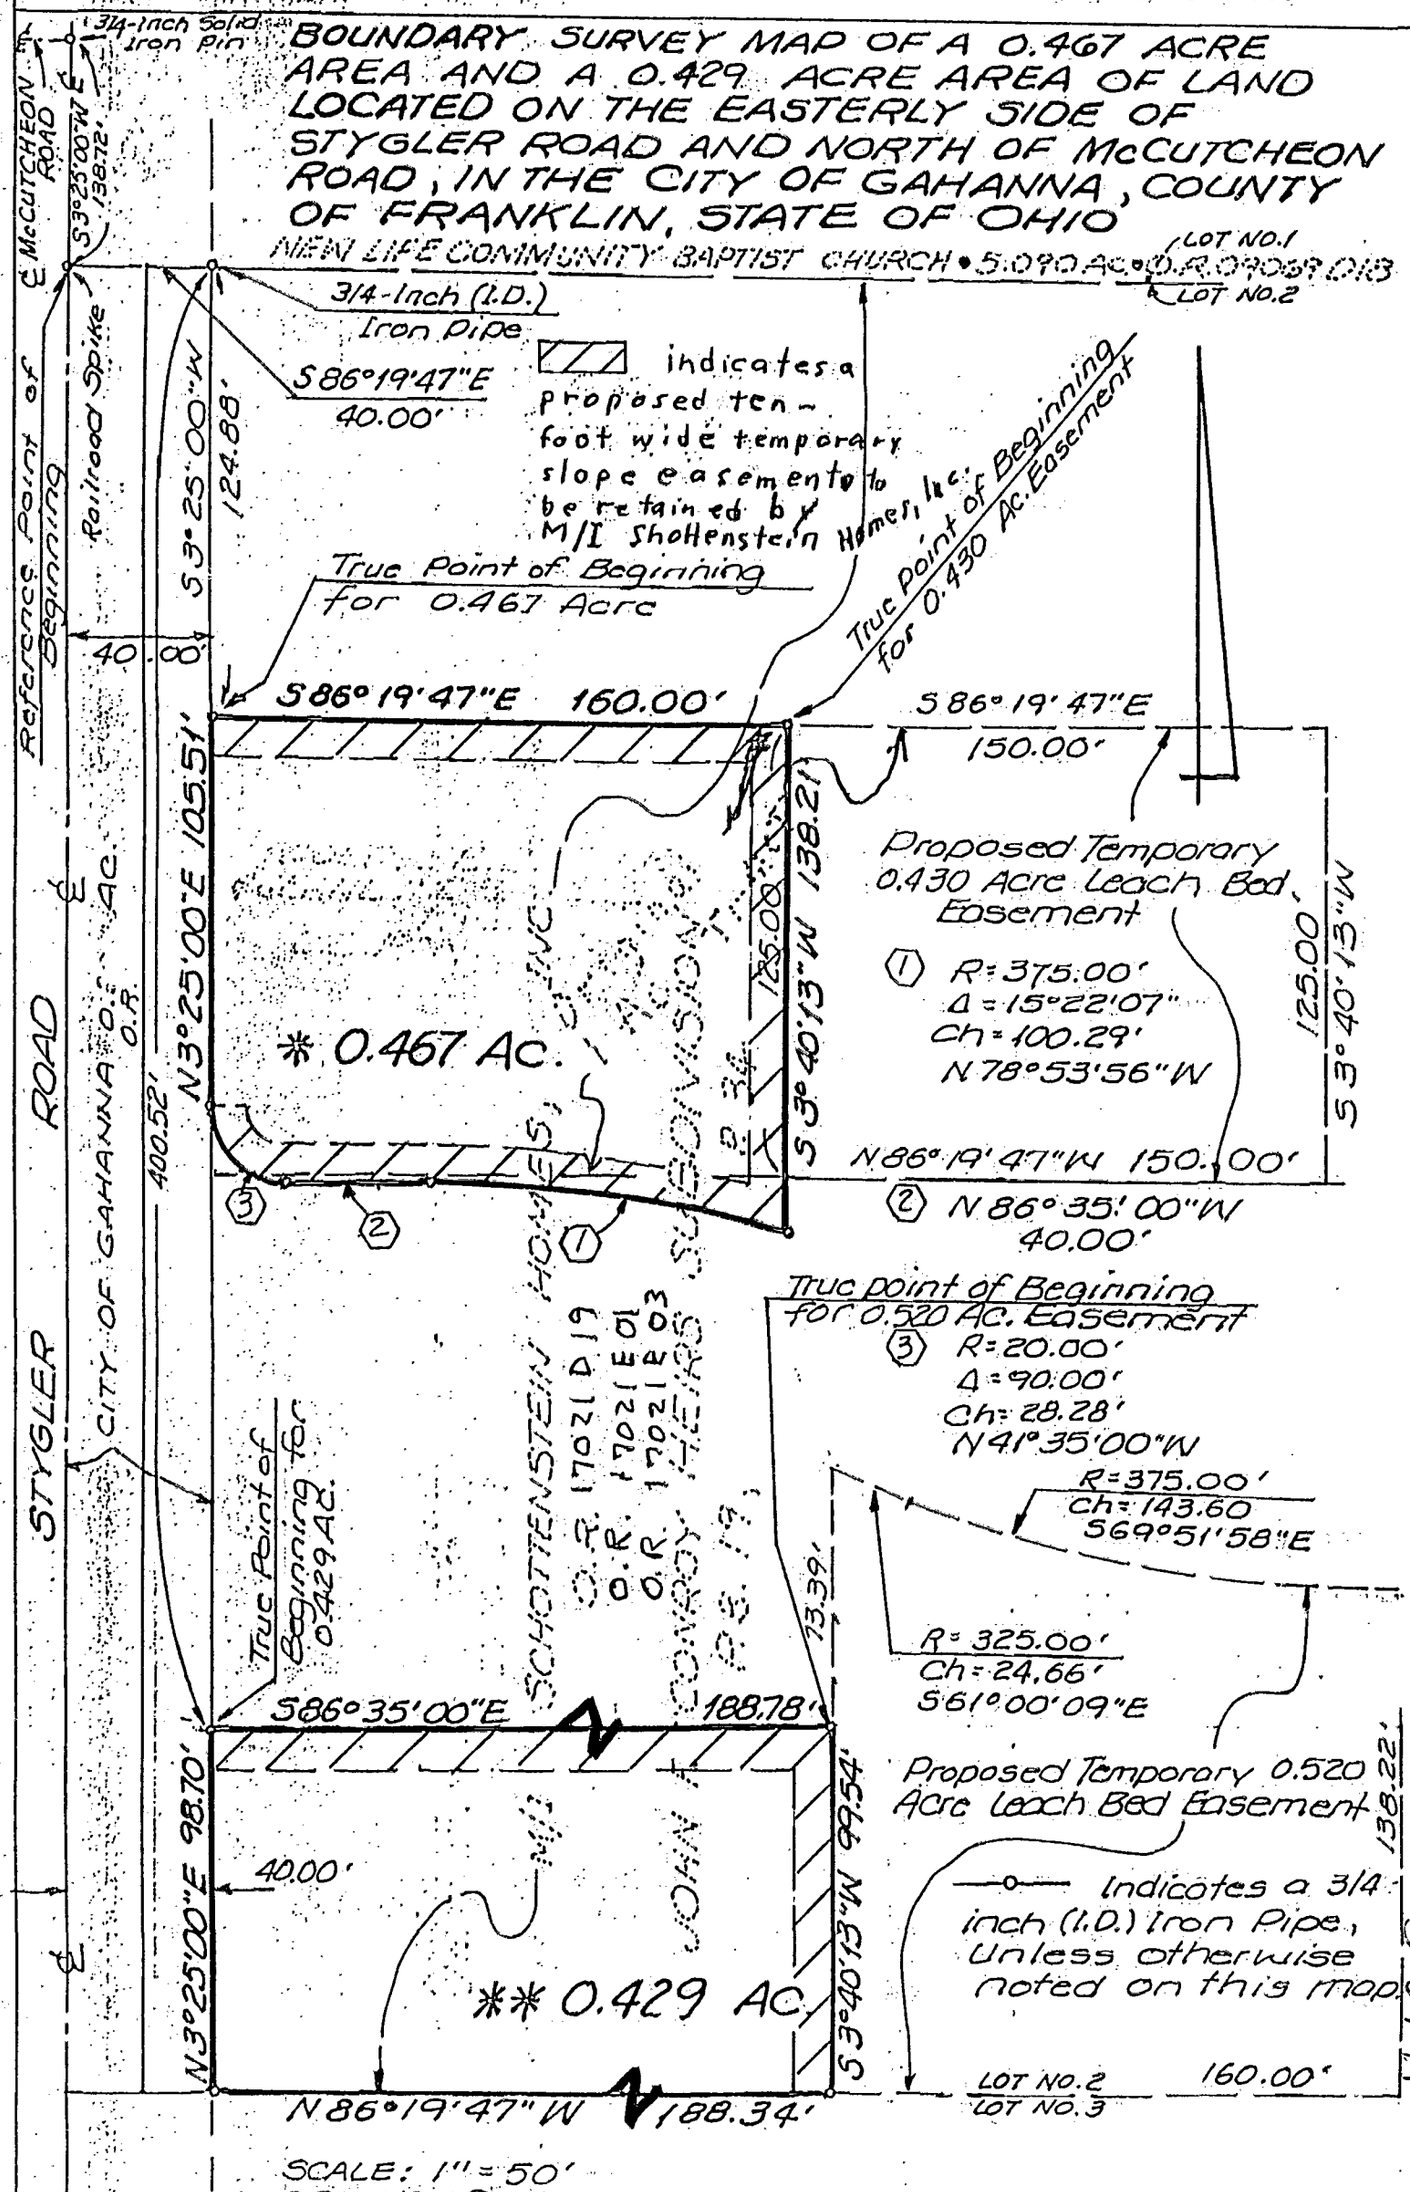

SCALE: 1" = 50'
ORD. NO. 91-91
MAY 30-1991