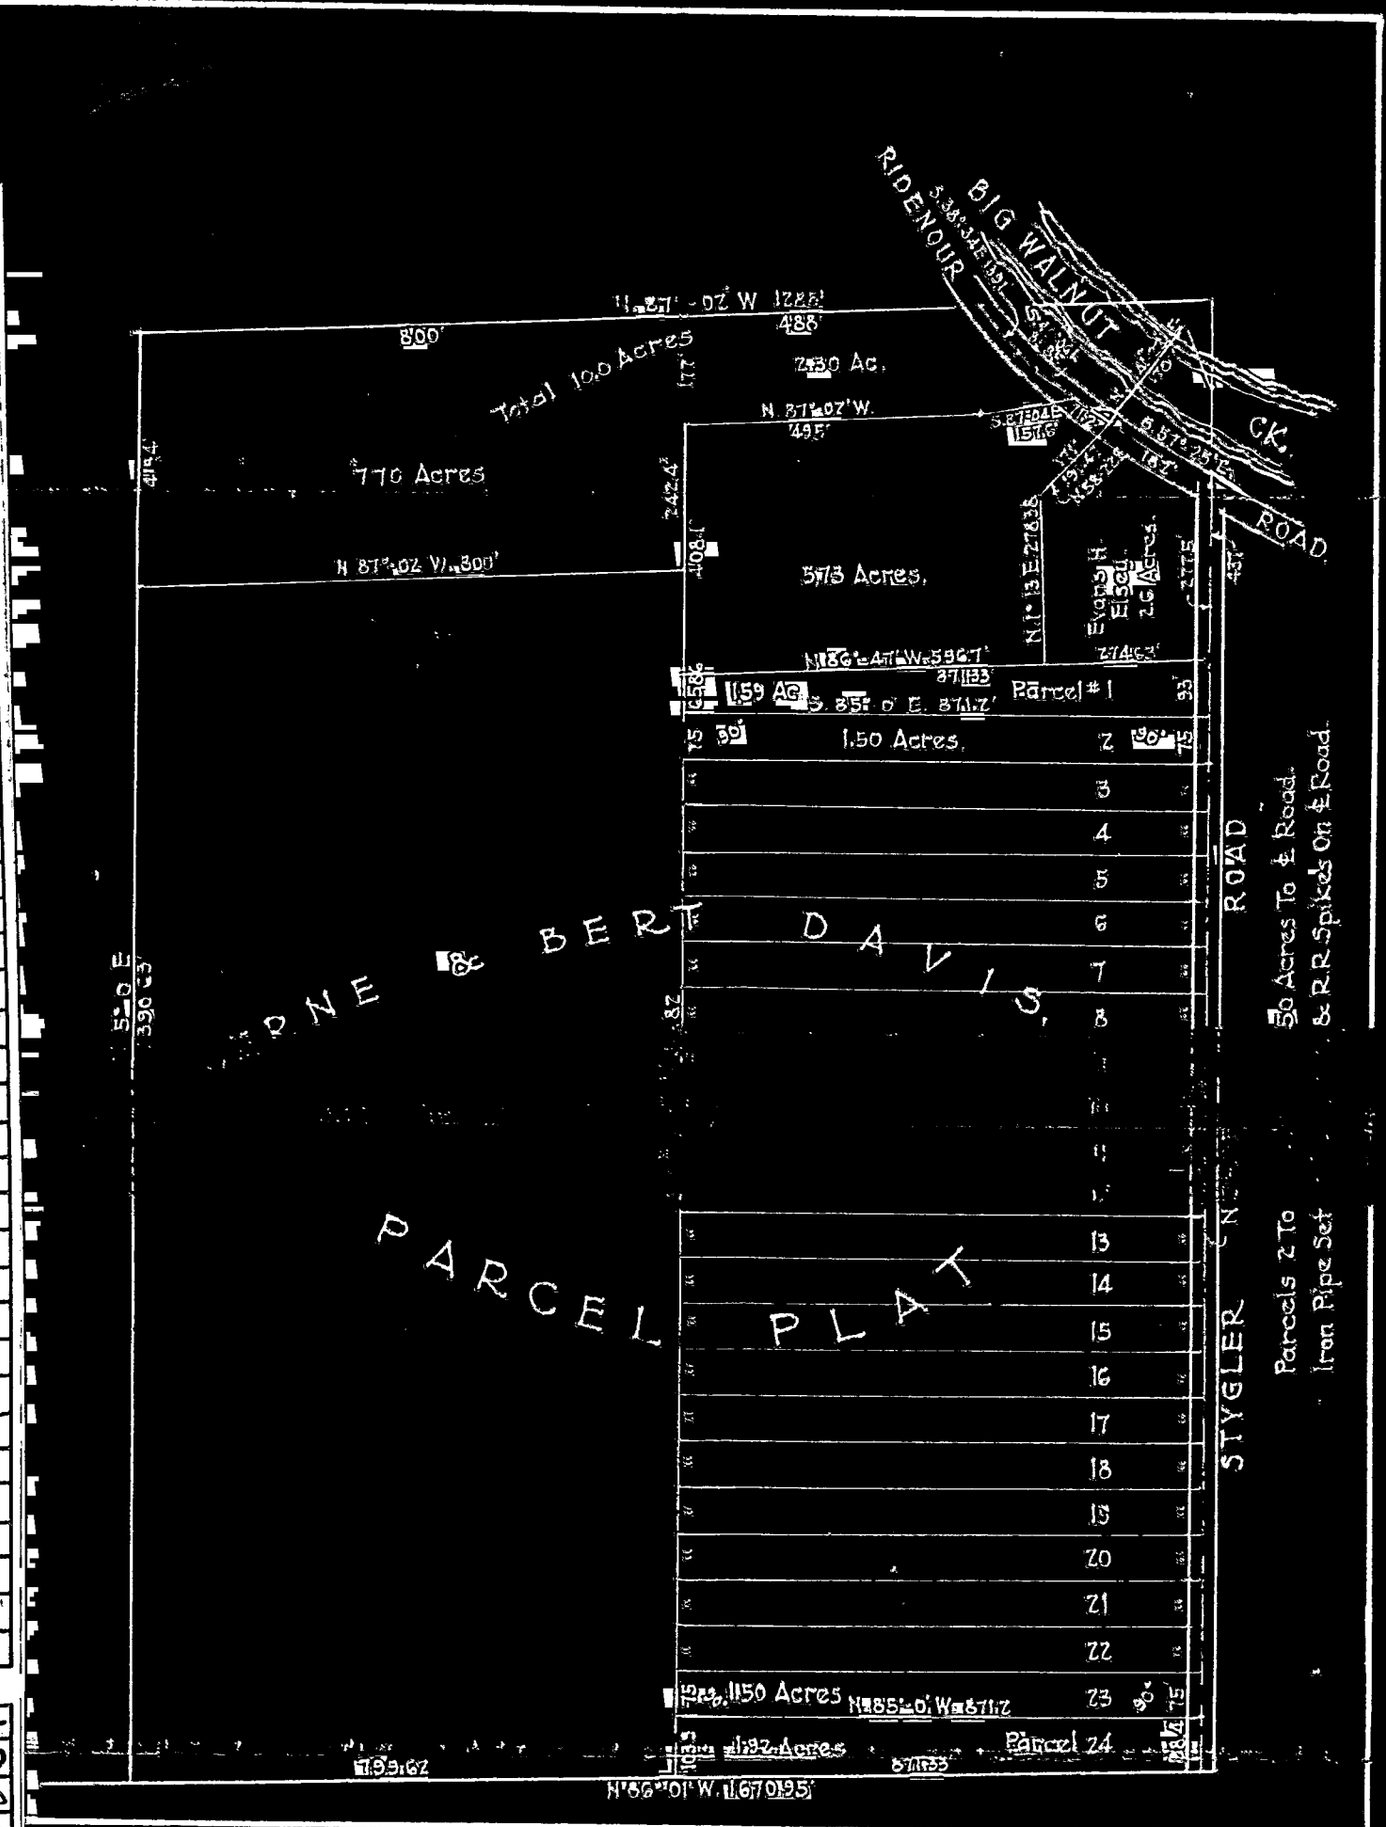

PLAT OF SURVEY OF 38.65-ACRE TRACT SITUATED IN THE COUNTY OF FRANKLIN, STATE OF OHIO AND TOWNSHIP OF MIFFLIN, BEING PART OF LOT 12, QUARTER TOWNSHIP 1, TOWNSHIP 1, RANGE 17, UNITED STATES MILITARY LANDS SHOWING THE SAME SUBDIVIDED INTO PARCELS TO BE KNOWN AS BERLE & BERT DAVIS PARCELS, SURVEYED & PLATTED BY R. E. HUGHES, REGISTERED SURVEYOR.

Scale 1"- 300'

September 15, 1941

DEVELOPED BY A. C. GOLRED, 101 N. HIGH ST.

Revised - Sept 26 1941

985

4370 120 075 059 W STYGLER RD 1941 0575 030