SURVEY OF ACREAGE PARCELS

LOCATED IN QUARTER TOWNSHIP 2, TOWNSHIP 1, RANGE 16,

UNITED STATES MILITARY LANDS

CITY OF GAHANNA, FRANKLIN COUNTY, OHIO

NOTE:

The bearings shown hereon are based on the same meridian as bearings on the plat of record in Plat Book 30, Page 12.

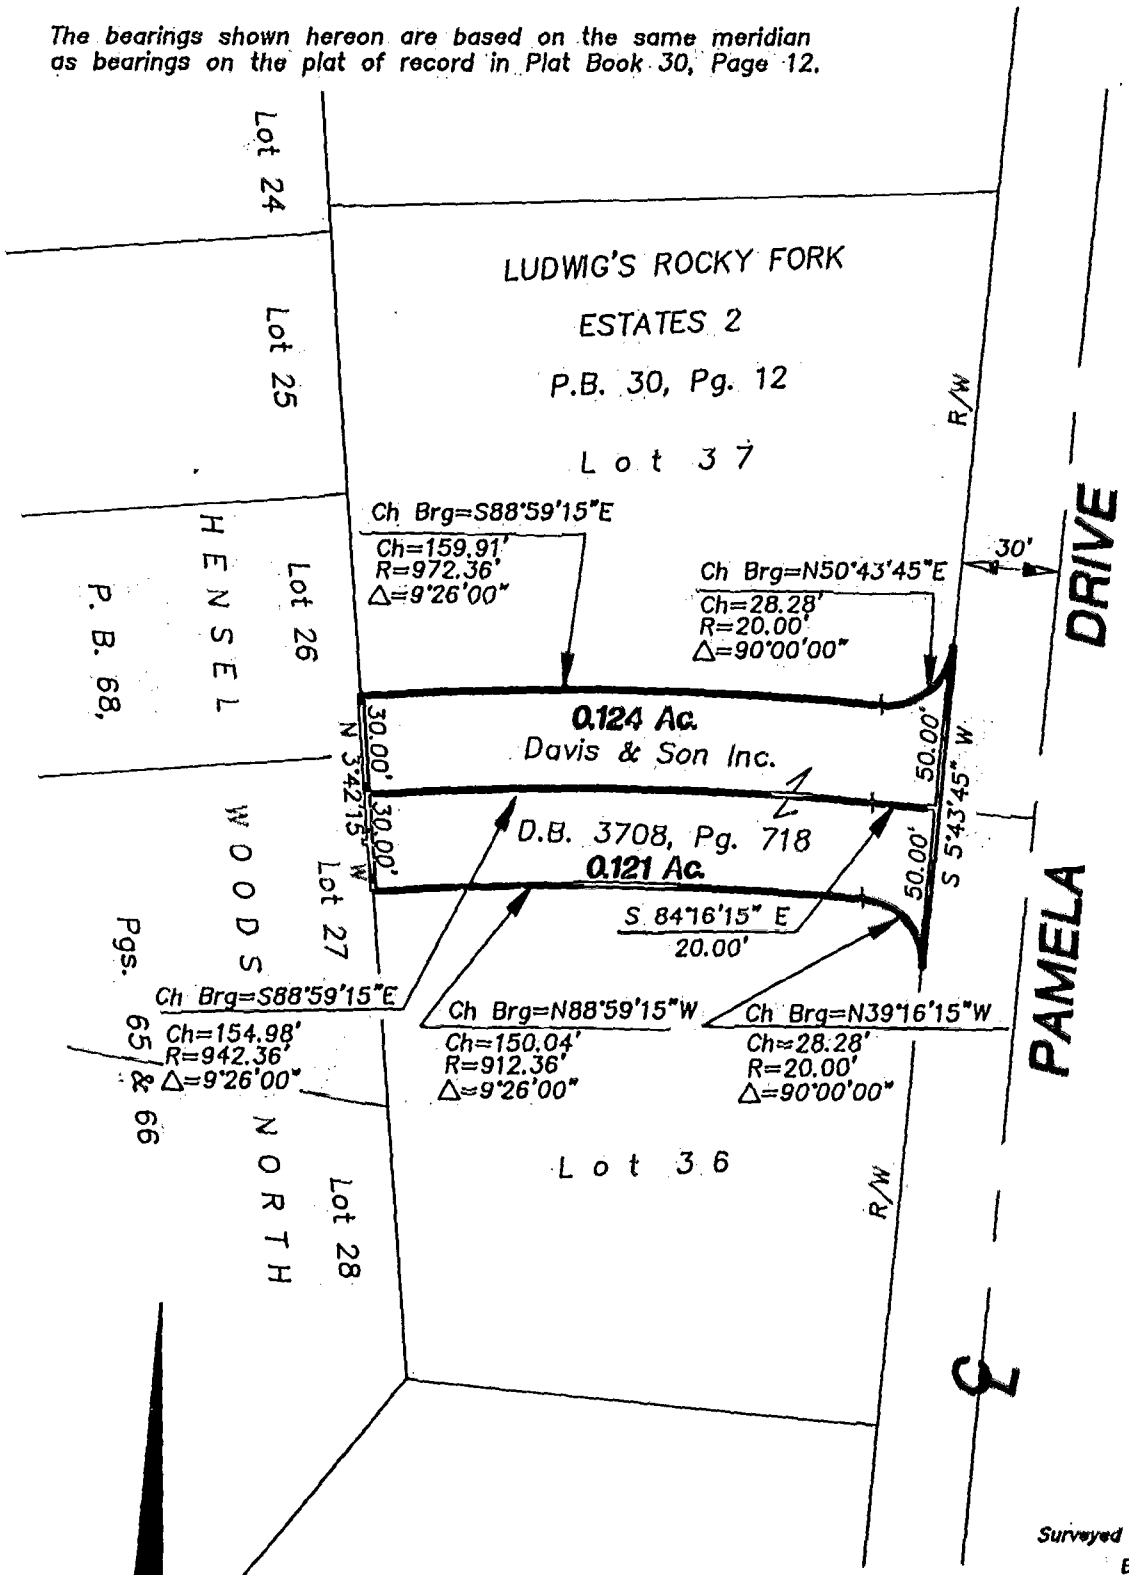

Surveyed & Platted
By

EVANS, MECHWART, HAMBLETON, & TILTON INC.
CONSULTING ENGINEERS AND SURVEYORS
170 MILL STREET
GAHANNA, OHIO 43230
614/471-5150

By Thomas D. Sibbalds
Thomas D. Sibbalds
Registered Surveyor No. 5908

SCALE 1" = 60' **FEBRUARY 24, 1993**

60' 48' 36' 24' 12' 0' 60' 120'

GRAPHIC SCALE 1" = 60'

87-0748

0-37-4
JEFFERSON
TKSB