N-52-BB
MIFFLIN
186 357 400

EXHIBIT "A"
SURVEY OF 0.320 ACRE RESERVE "A"
LOCATED IN THE NORTHEAST QUARTER TOWNSHIP 1, RANGE 17,
UNITED STATES MILITARY LANDS
CITY OF GAHANNA, FRANKLIN COUNTY, OHIO

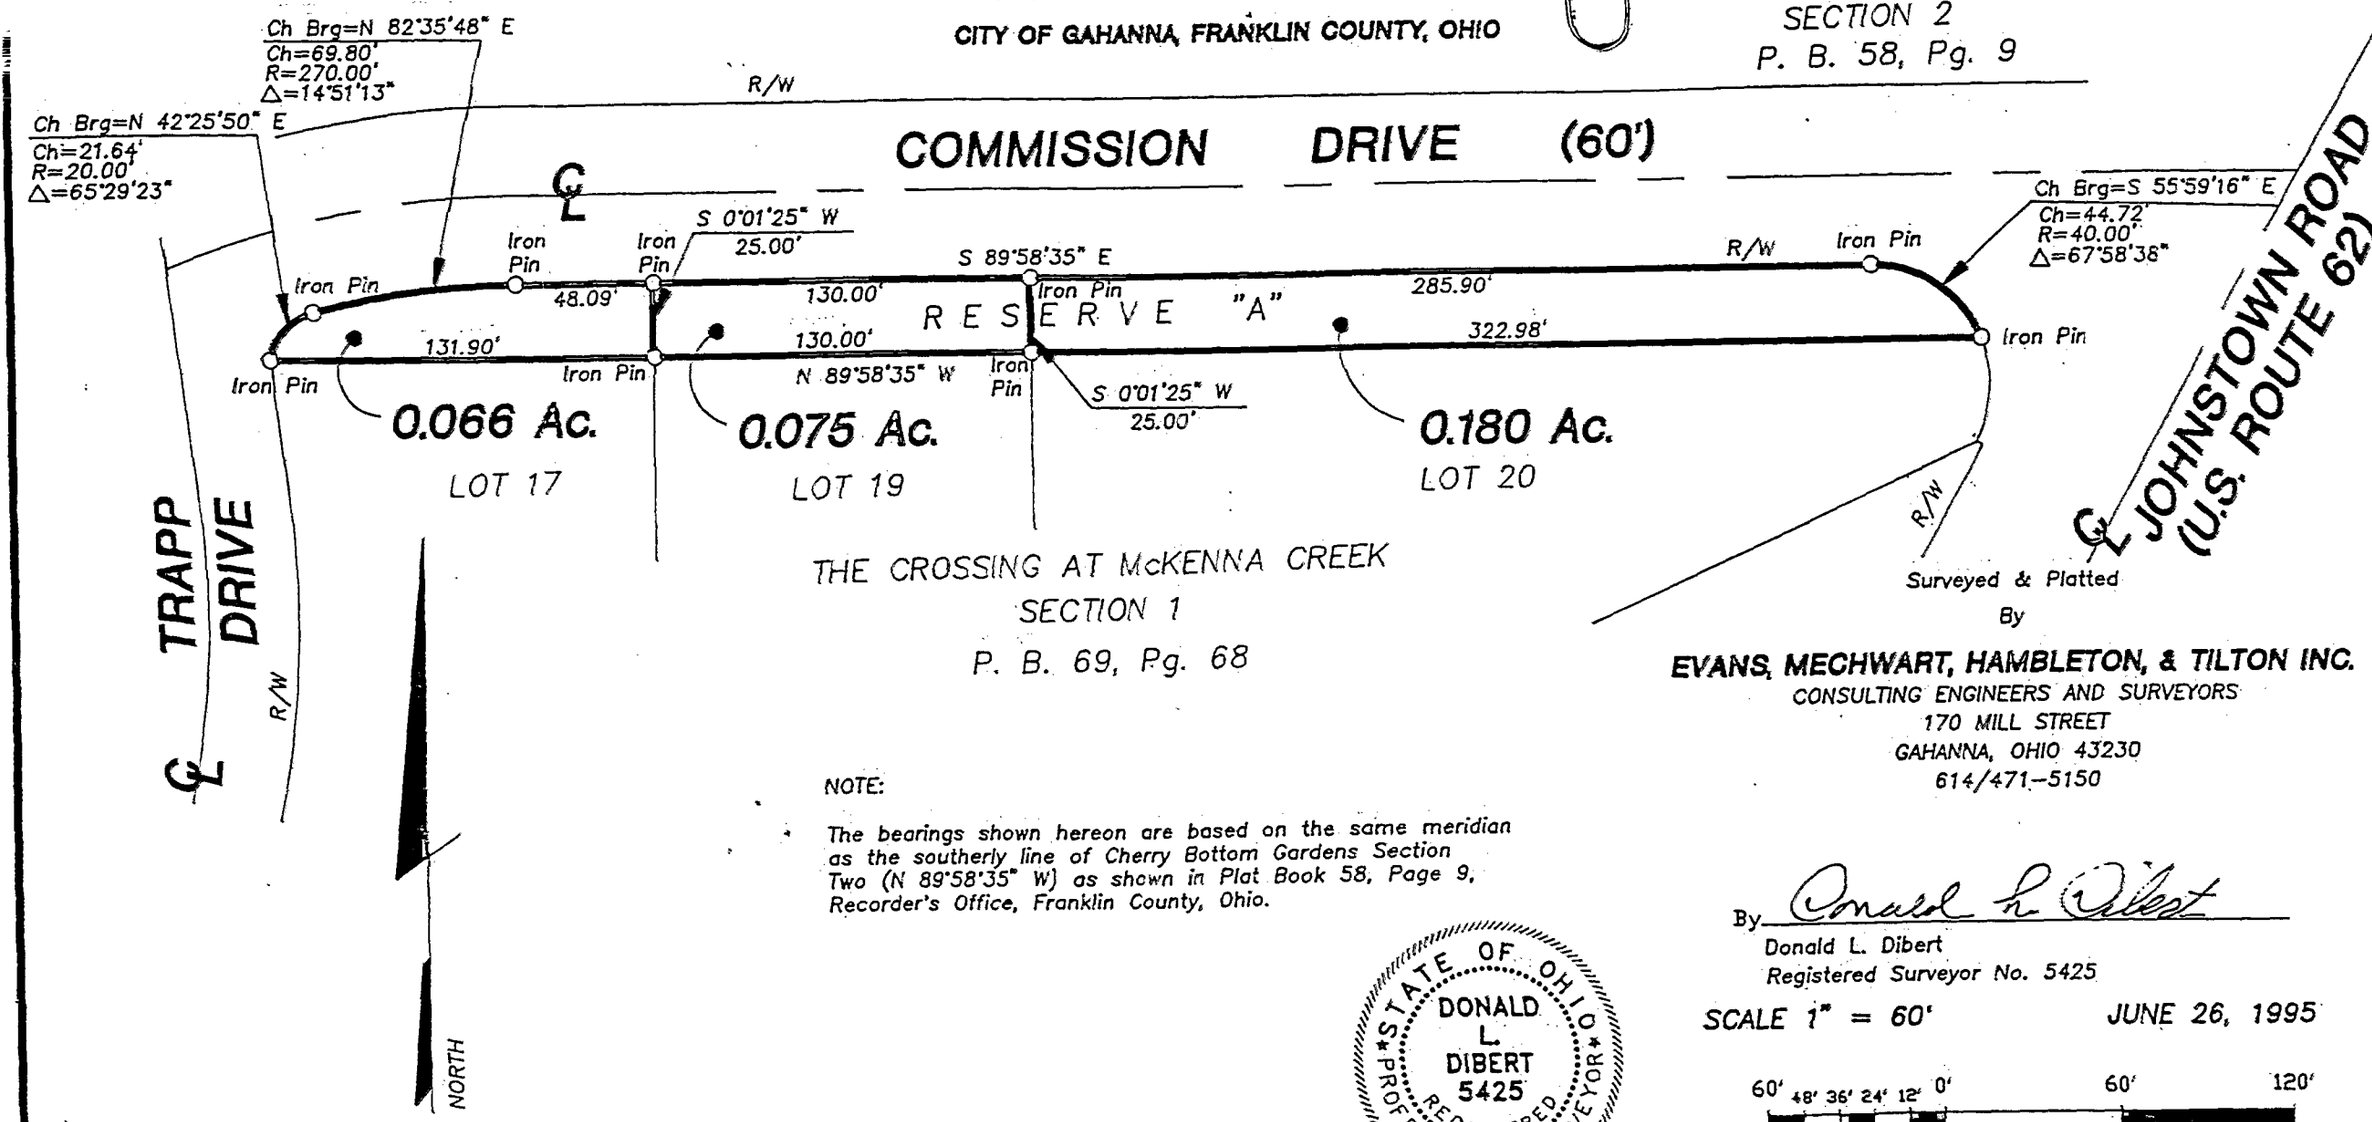

Surveyed & Platted
By

EVANS, MECHWART, HAMBLETON, & TILTON INC.
CONSULTING ENGINEERS AND SURVEYORS
170 MILL STREET
GAHANNA, OHIO 43230
614/471-5150

NOTE:

The bearings shown hereon are based on the same meridian as the southerly line of Cherry Bottom Gardens Section Two (N 89°58'35" W) as shown in Plat Book 58, Page 9, Recorder's Office, Franklin County, Ohio.

STATE OF OHIO
DONALD L. DIBERT 5425
REGISTERED PROFESSIONAL SURVEYOR

By Donald L. Dibert
Donald L. Dibert
Registered Surveyor No. 5425

SCALE 1" = 60' JUNE 26, 1995

60' 48' 36' 24' 12' 0' 60' 120'
GRAPHIC SCALE 1" = 60'