1885 7475

0 16 0

OK

PLAT OF
TRACT #4 FOR WILLIS & GERTRUDE VALLEOVZSKI
PLAT FOW SHIP 17 TWP 4, RWP 2, LOT #1
FRANKLIN COUNTY, OHIO

SCALE 1" = 40' DATE 9/29/66 PLAT BOOK PAGE DEED BOOK 25-1 PAGE 1-0 LOT NO.

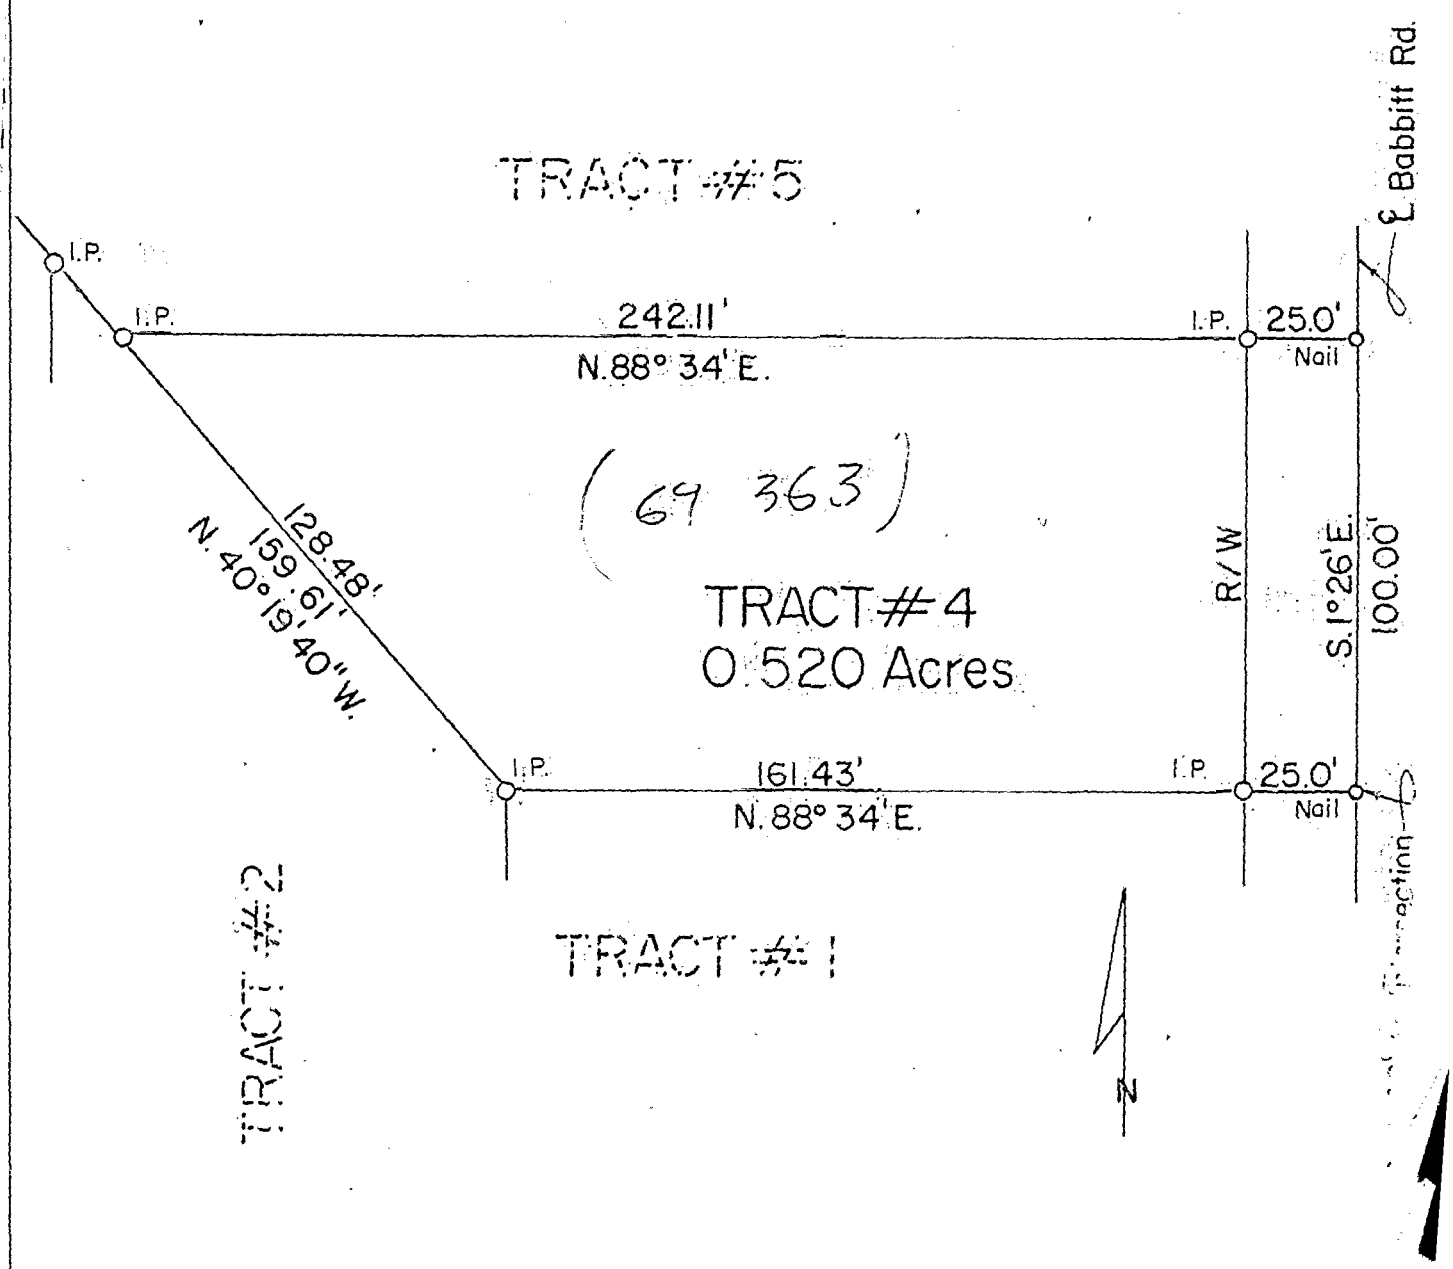

We hereby certify that the foregoing drawing was prepared from an actual survey of the premises and correctly shows the location of the boundries.

Carl G. Weigl

DRAWN BY

REGISTERED SURVEYOR NO.

S. D. POMEROY
ENGINEERING & SURVEYING

1345 Shanley Drive Columbus 24.

0 0 3 0 7 8 9 1 9 6 6 1 A B B I T M E R E W A L E O V Z S K I 0 7 6 0 2 0 4 2 0 0 7 1 0