85707325

EMH&T INC.
CONSULTING ENGINEERS & SURVEYORS
GAHANNA, OHIO 43230

RIGHT-OF-WAY DROPS
LOCATED IN
QUARTER TOWNSHIP 3, TOWNSHIP 1, RANGE 17
UNITED STATES MILITARY LANDS
MIFFLIN TOWNSHIP & CITY OF COLUMBUS, FRANKLIN COUNTY, OHIO

0-56-C
MIFFLIN TWP

SCALE 1" = 100'

MAY 17, 1999

▲ = R.R. SPK. FND.
△ = R.R. SPK. SET
● = I.P. FND.
○ = I.P. SET

I.P.S Set are 13/16" I.D. Iron pipe W/ cap inscribed EMH&T.

GRAPHIC SCALE
(IN FEET)

BASIS OF BEARINGS: The bearings shown herein are based on the same meridian as the bearings shown on the plat entitled "Dedication Plat of CityGate Drive and Easements Part 1" of record in Plat Book 87, Page 36, in which the centerline of Stelzer Road has a bearing of N 3°21'21" E, Franklin County Recorder's Office, Franklin County, Ohio.

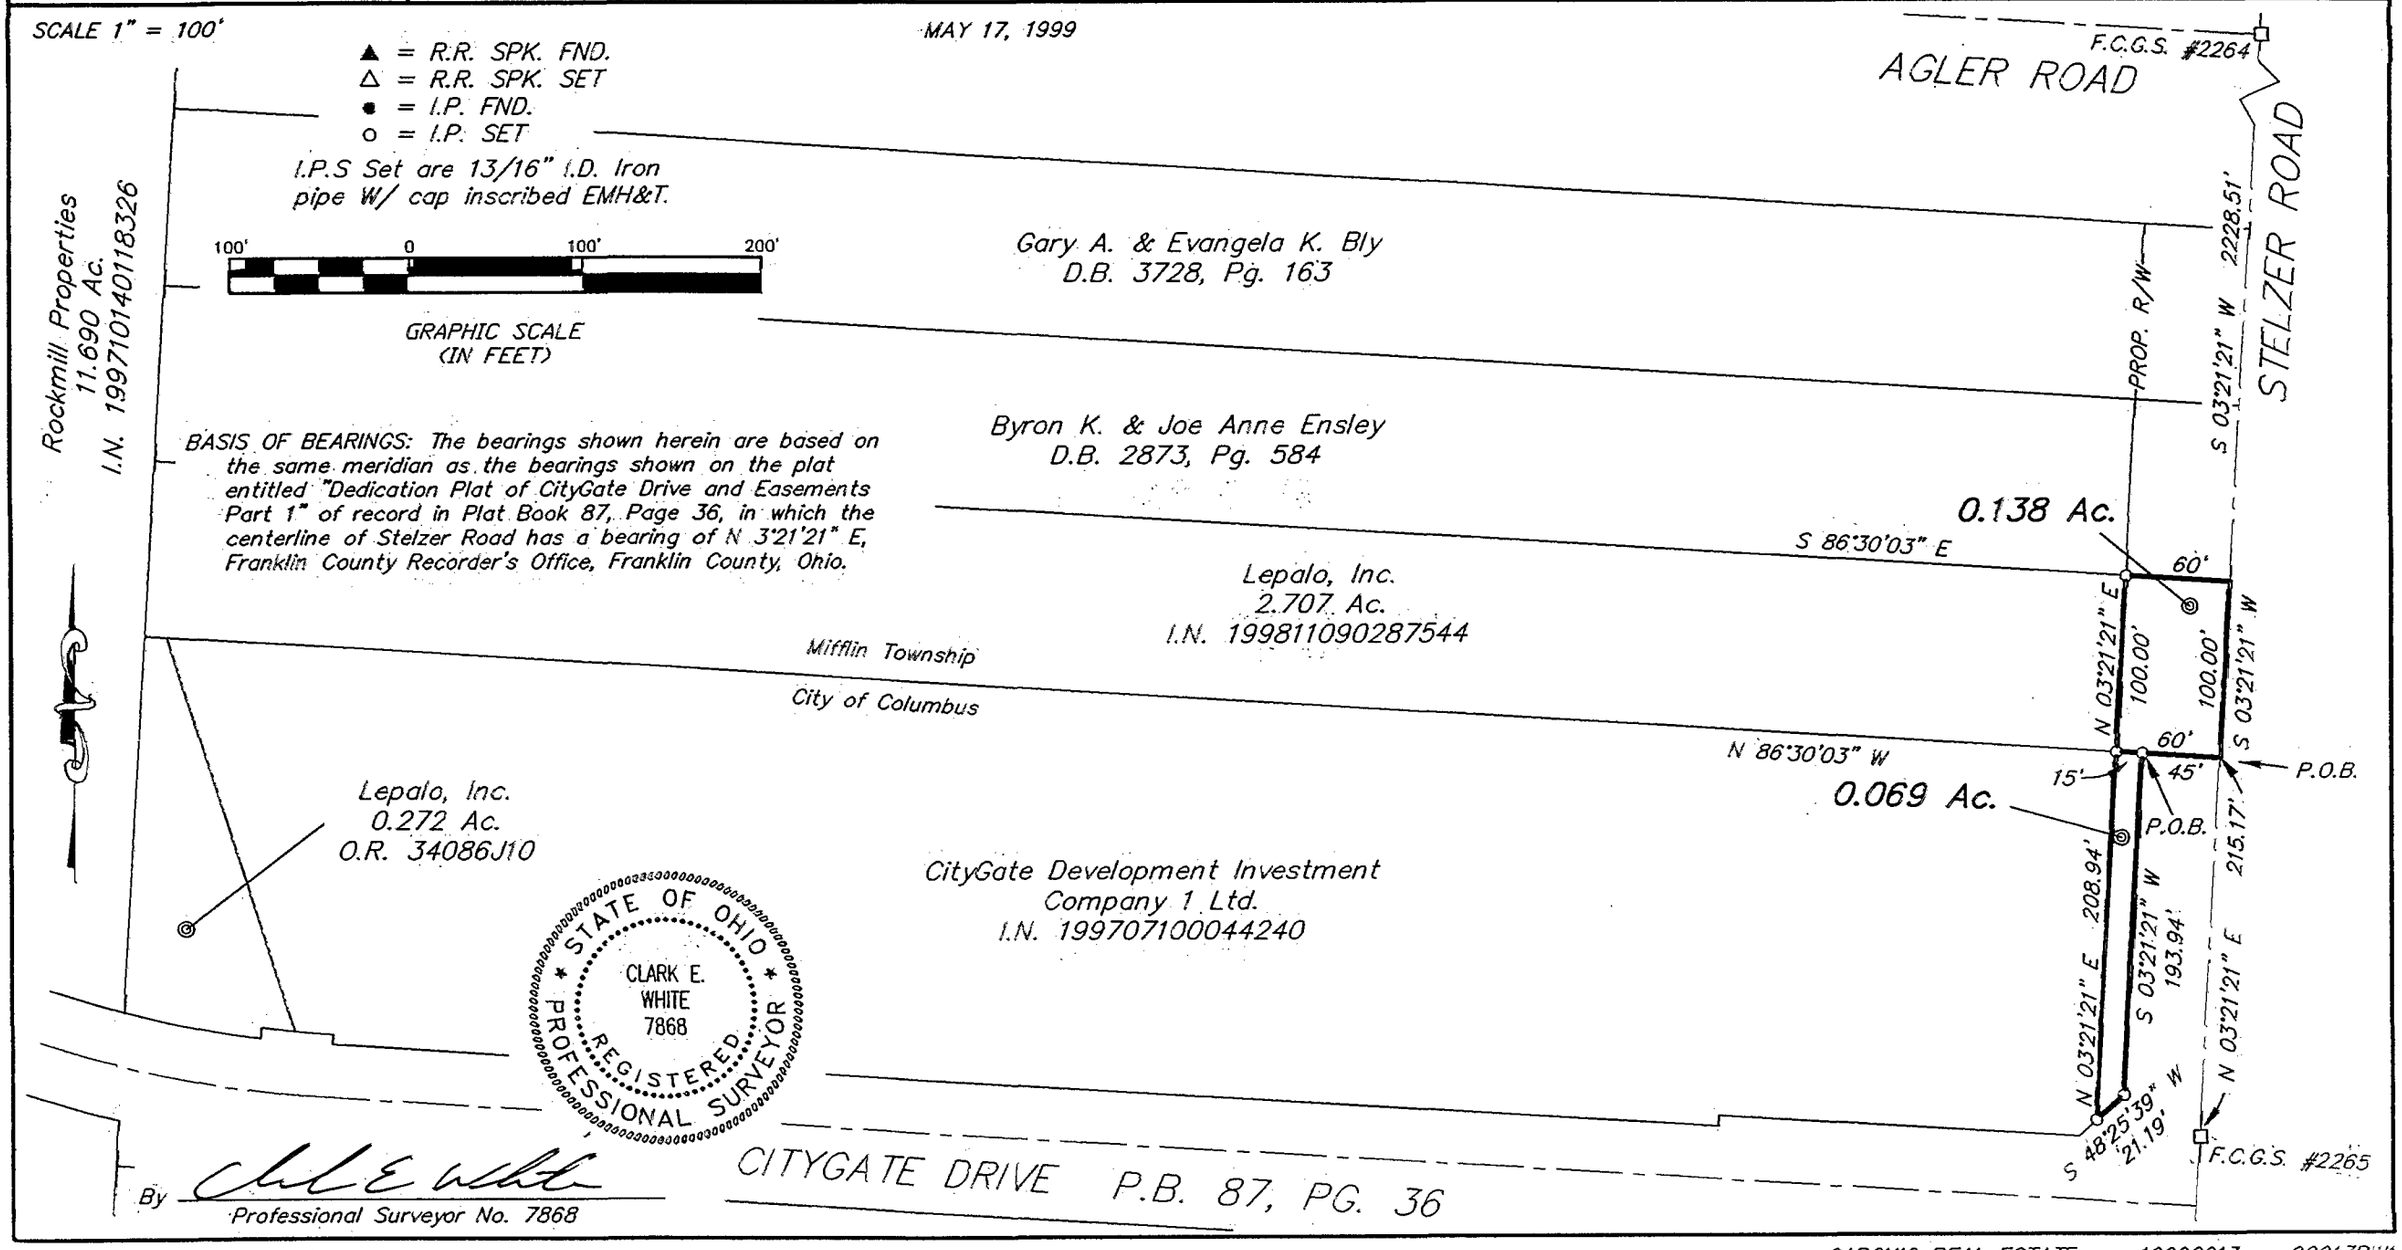

STATE OF OHIO
CLARK E. WHITE
7868
REGISTERED PROFESSIONAL SURVEYOR

By Clark E. White
Professional Surveyor No. 7868

CAPOHIO REAL ESTATE 19990013 90013RW1