EVANS MECHWART HAMBLETON & TILTON, INC.

CONSULTING ENGINEERS — SURVEYORS
GAHANNA, OHIO

O-58

SURVEY OF ACREAGE PARCELS

LOCATED IN QUARTER TOWNSHIP 3, TOWNSHIP 1, RANGE 17, U.S. MILITARY LANDS
MIFFLIN TOWNSHIP, FRANKLIN COUNTY, OHIO

SCALE 1" = 50'

MAY 22, 1969

O = Iron Pin

DEED BOOK 2516, PAGE 465

PLAT BOOK _____, PAGE _____

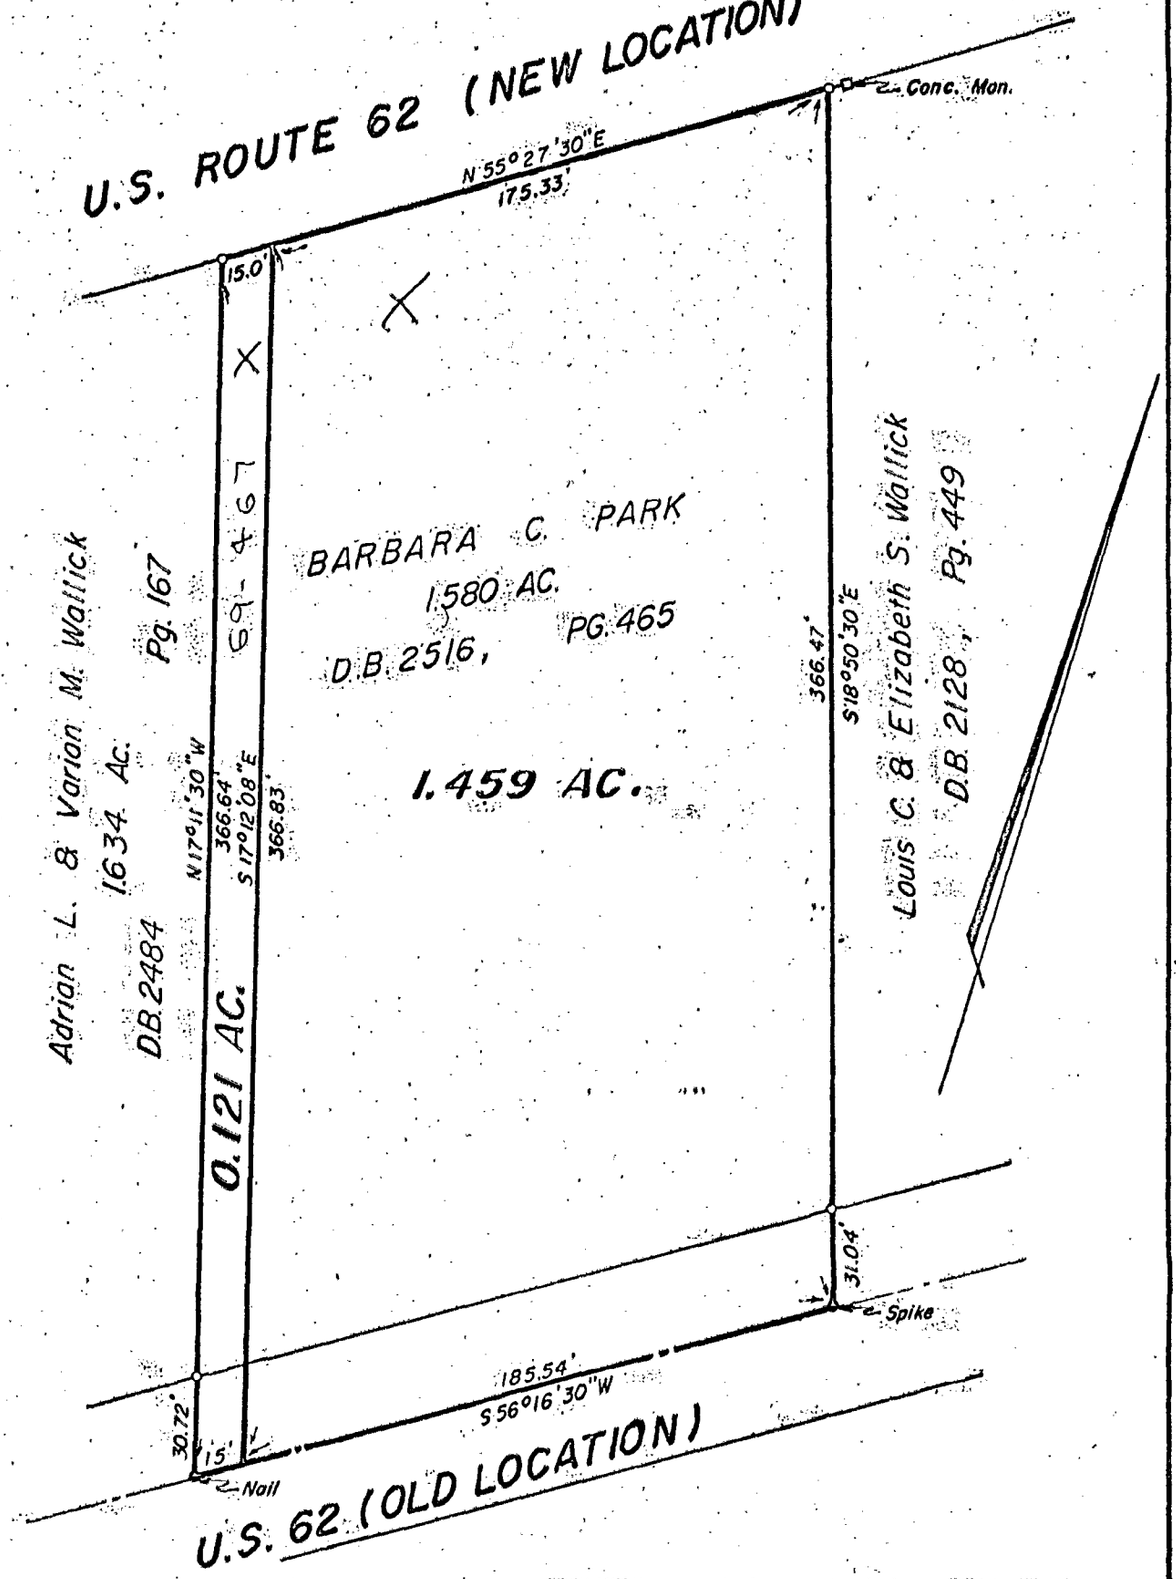

We hereby certify that the foregoing plat was prepared from an actual survey of the premises and shows the location of the boundaries.

EVANS MECHWART HAMBLETON & TILTON, INC.

BY _____
Registered Surveyor No. 483