SURVEY FOR
ROBERT A. & DIANA L. NEELY
RANGE 17, TOWNSHIP 1, QUARTER TOWNSHIP 4, USM,
CITY OF GAHANNA, FRANKLIN COUNTY, STATE OF OHIO

Scale 1"= 40' Date 8-6-93 9-29-93 P.B. 17 P. 161 O.R. 3076 P. F11 O.R. 3088 C20 Drawn By

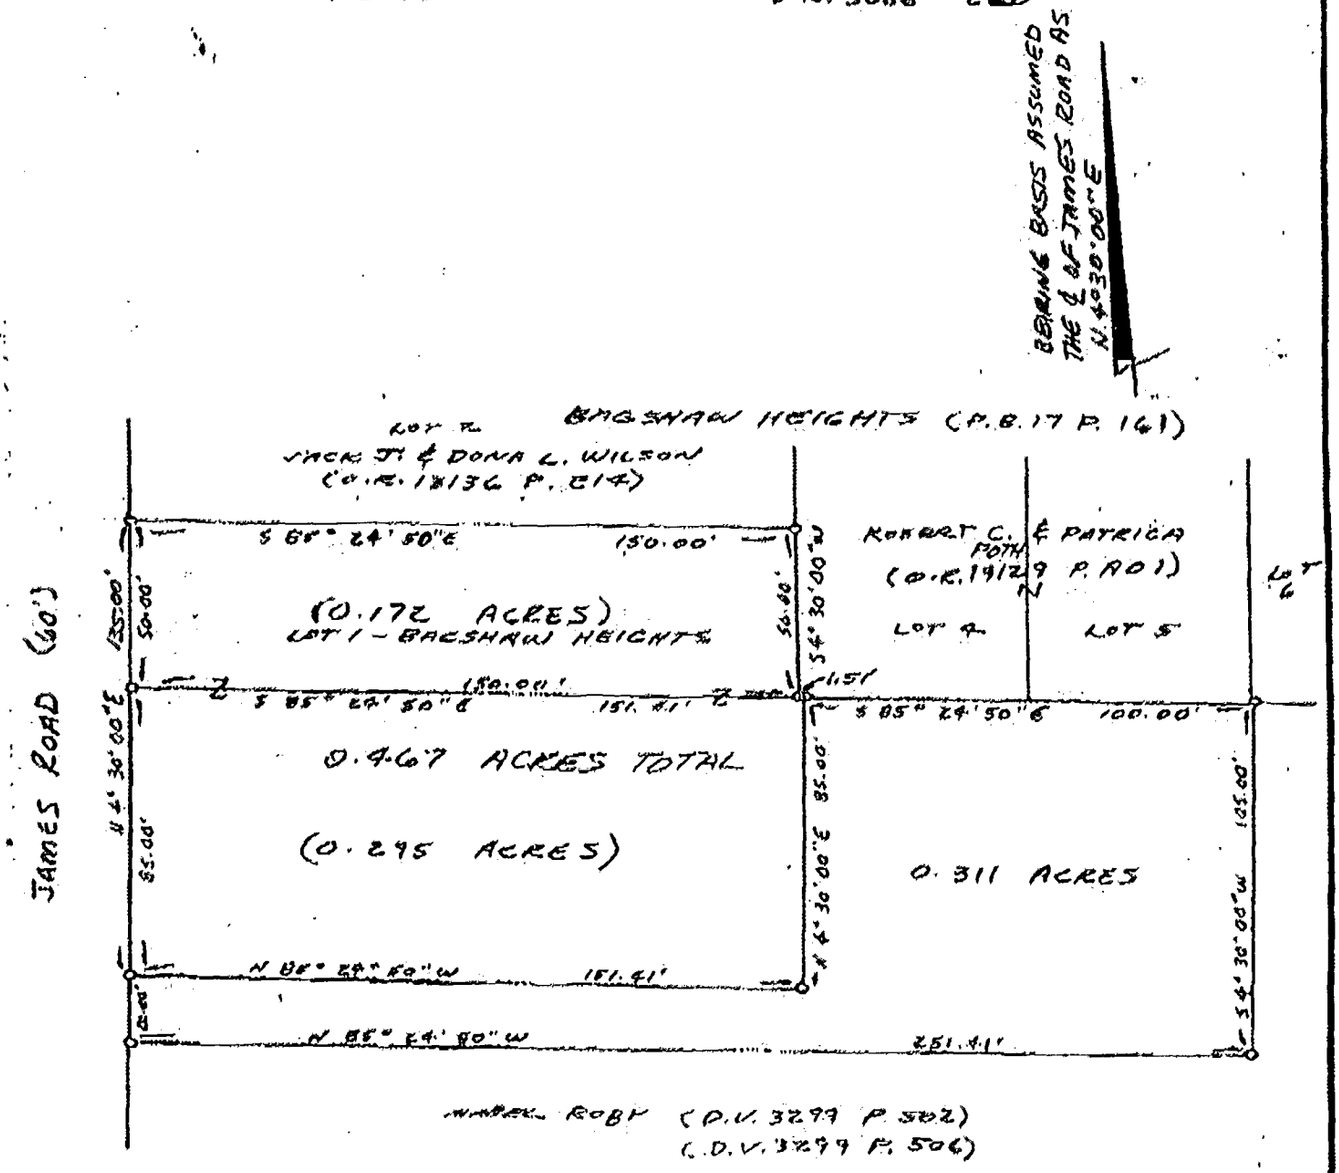

LEGEND
● 3/4" x 30" IRON PIPE

STATE OF OHIO
SAMUEL W. VANCE
6553
REGISTERED SURVEYOR

I hereby certify that the foregoing drawing was prepared from an actual survey of the premises.

Samuel W. Vance
Registered Surveyor No. 6553

VANCE SURVEYING
LAND SURVEYOR
28 Clinton Road, Mount Vernon, Ohio 43050

In testimony whereof, I have hereunto subscribed my name and affixed my official seal on day and year last aforesaid.

Notary Public

Instrument Prepared By: RICHARD D. BRINGARDNER, ESQ.; Wiles, Doucher, VanBuren & Boyle Co., L.P.A.; 115 West Main Street; Columbus, Ohio 43215; (614) 221-5216.

96-0725

G-58-C
FILE TWO