N-133 Mifflin Twp.

EXHIBIT B

PARCEL 8 WD
56 SQUARE FEET

PARCEL 8 T
TEMPORARY EASEMENT
239 SQUARE FEET

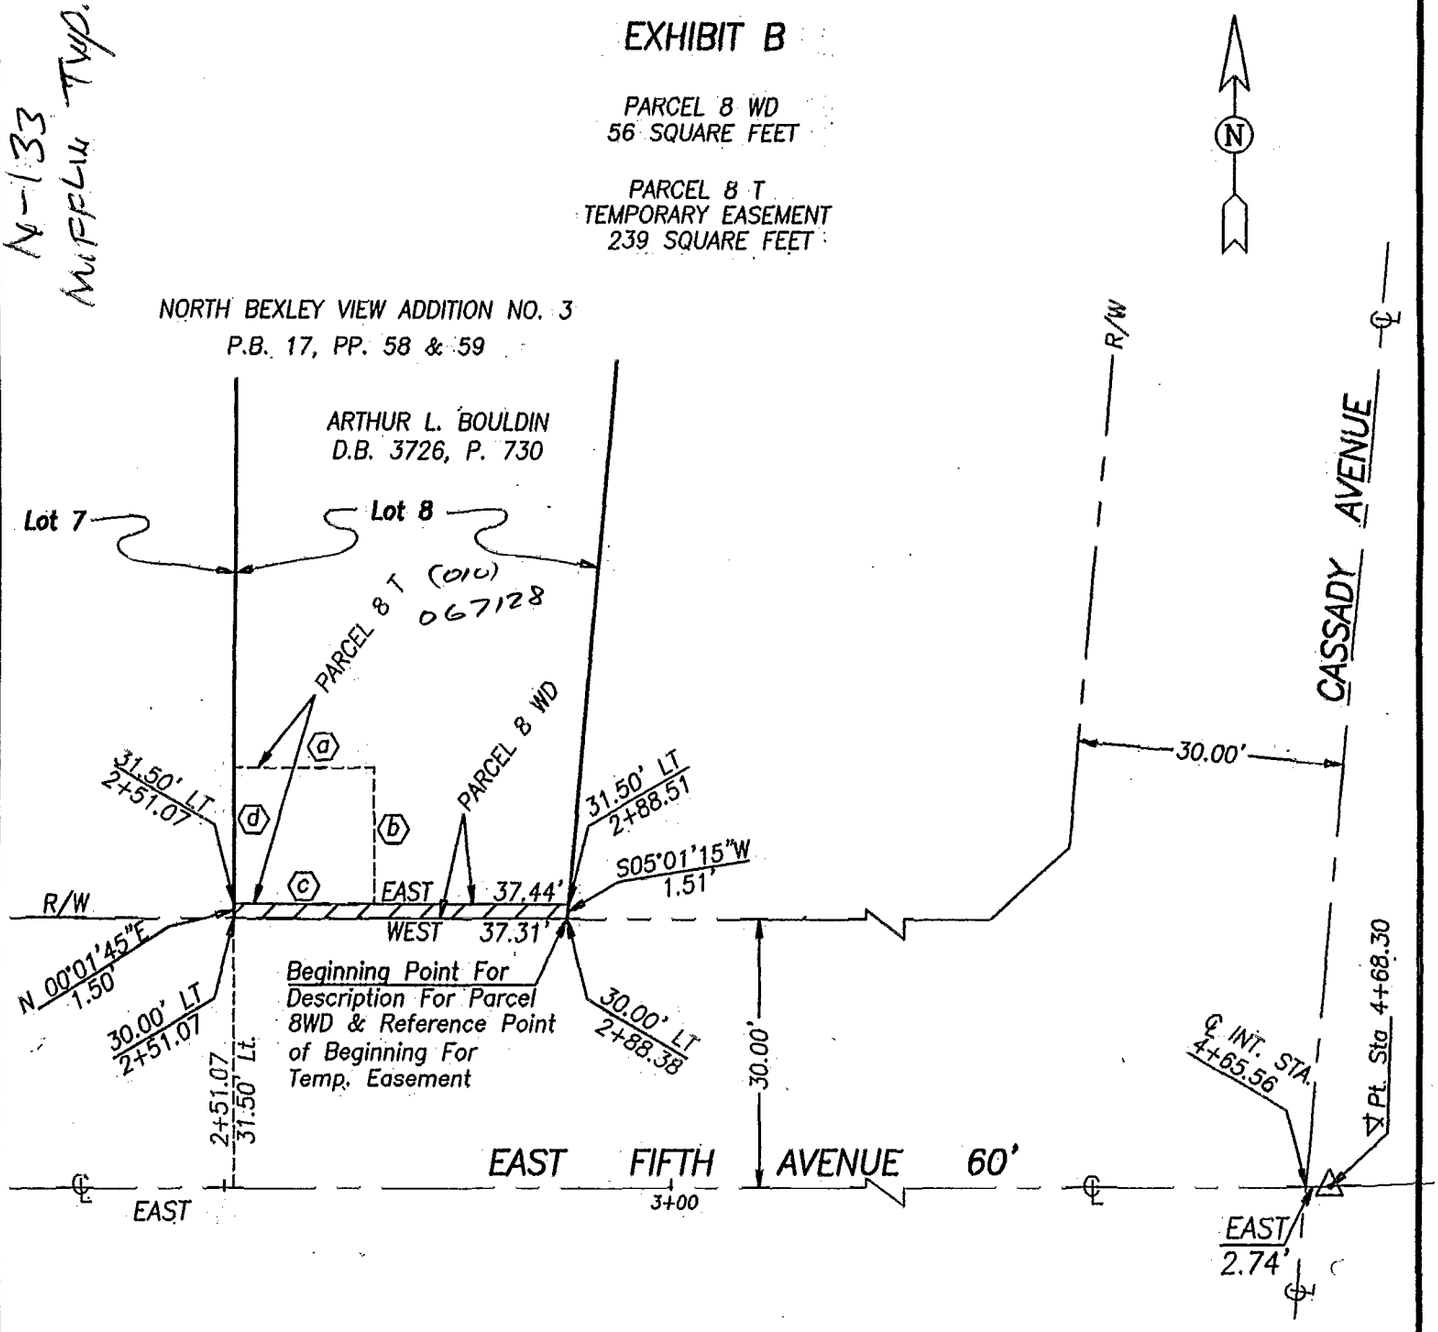

The bearings shown on this map are based upon the bearing of EAST as given for the centerline of East Fifth Avenue west of Cassady Avenue as shown on the Centerline Survey Plat East Fifth Avenue on file with the City of Columbus, Ohio.

As shown on the Centerline Survey Plat East Fifth Avenue the following symbol ——◎—— indicates a 3/4-inch (I.D.) iron pipe, or other appropriate survey marker, to be placed upon completion of the construction necessary to the improvements herein provided for at the points of intersection of the right-of-way lines of East Fifth Avenue and the intersecting streets and alleys from the easterly right-of-way line of Dawson Avenue to the westerly right-of-way line of Gould Road as directed by the City of Columbus Department of Engineering.

This map is based on a survey conducted by Bauer, Davidson & Merchant, Inc. for the City of Columbus in 1997. Jimmie L. Davis, Professional Surveyor No. 6942.

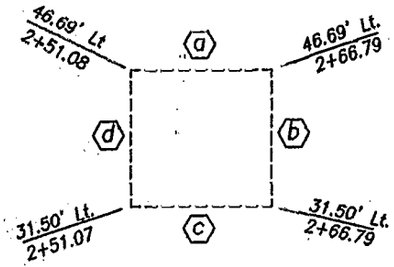

ⓐ EAST 15.71'

ⓑ SOUTH 15.19'

ⓒ WEST 15.72'

ⓓ N 00°01'45"E 15.19'

8460225

Scale: 1"=20'
August 20, 2001
Order No. 335-00

BAUER, DAVIDSON & MERCHANT, INC.
CONSULTING ENGINEERS
BY: Jimmie L. Davis
Professional Surveyor No. 6942

STATE OF OHIO
JIMMIE L. DAVIS 6942
REGISTERED SURVEYOR

BAUER, DAVIDSON & MERCHANT, INC.
Consulting Engineers

255 Green Meadows Drive S.
P.O. Box 370
Powell, Ohio 43065
(614) 846-3393

ID #09 Dwg 00/33500/3350ea12