MYERS SURVEYING CO.

2740 East Main Street, Columbus 9 (Bexley), Ohio

BEING PART OF A 24.592 ACRE TRACT, 4TH. QTR., TWP. 1, R. 17, U.S.M. LANDS, WHITEHALL, FRANKLIN COUNTY, OHIO.

FOR

HAZEL N. POTH

Scale 1" = 100'

N — S

8 · 30 · '73

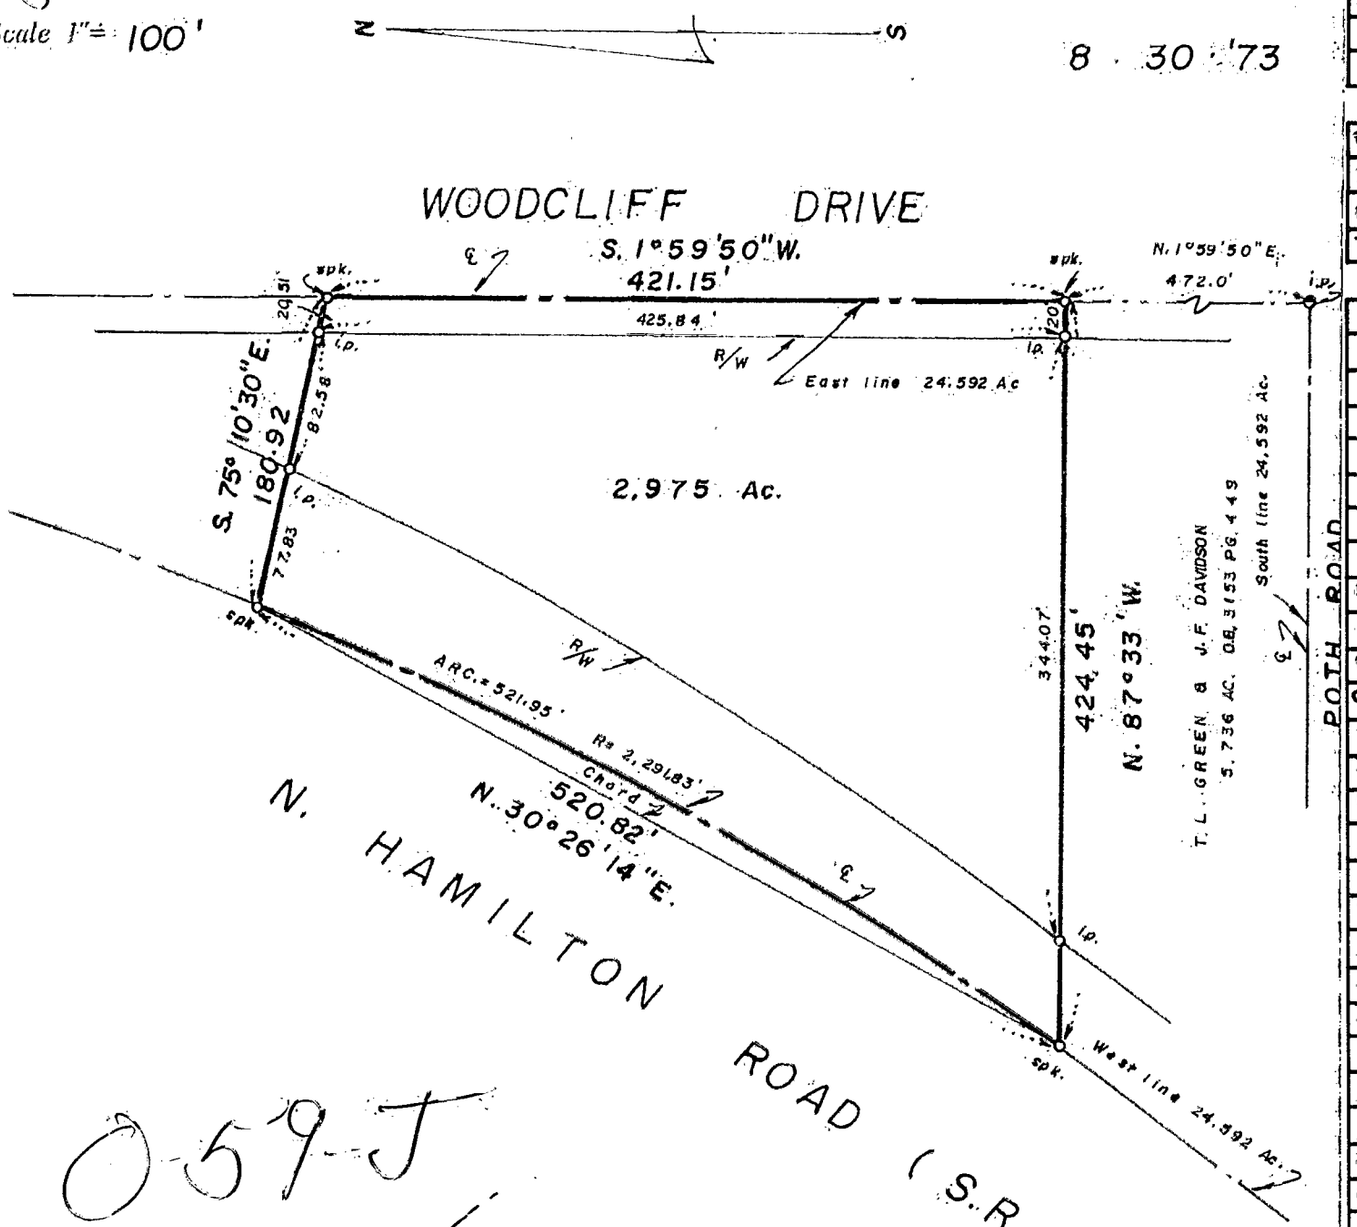

0-59-J

9,30 Mon.

9635-7235

9635-7200

We hereby certify that the foregoing plat was prepared from an actual survey of the premises. Iron pins not set unless indicated thus =0=

MYERS SURVEYING CO.

BY Robert O. Myers Jr.

Registered Surveyor

2621-73

F	R.W.P.	D		L		C