EVANS MECHWART HAMBLETON & TILTON, INC.

CONSULTING ENGINEERS — SURVEYORS
GAHANNA, OHIO

O-106-H

SCALE 1" = 200'

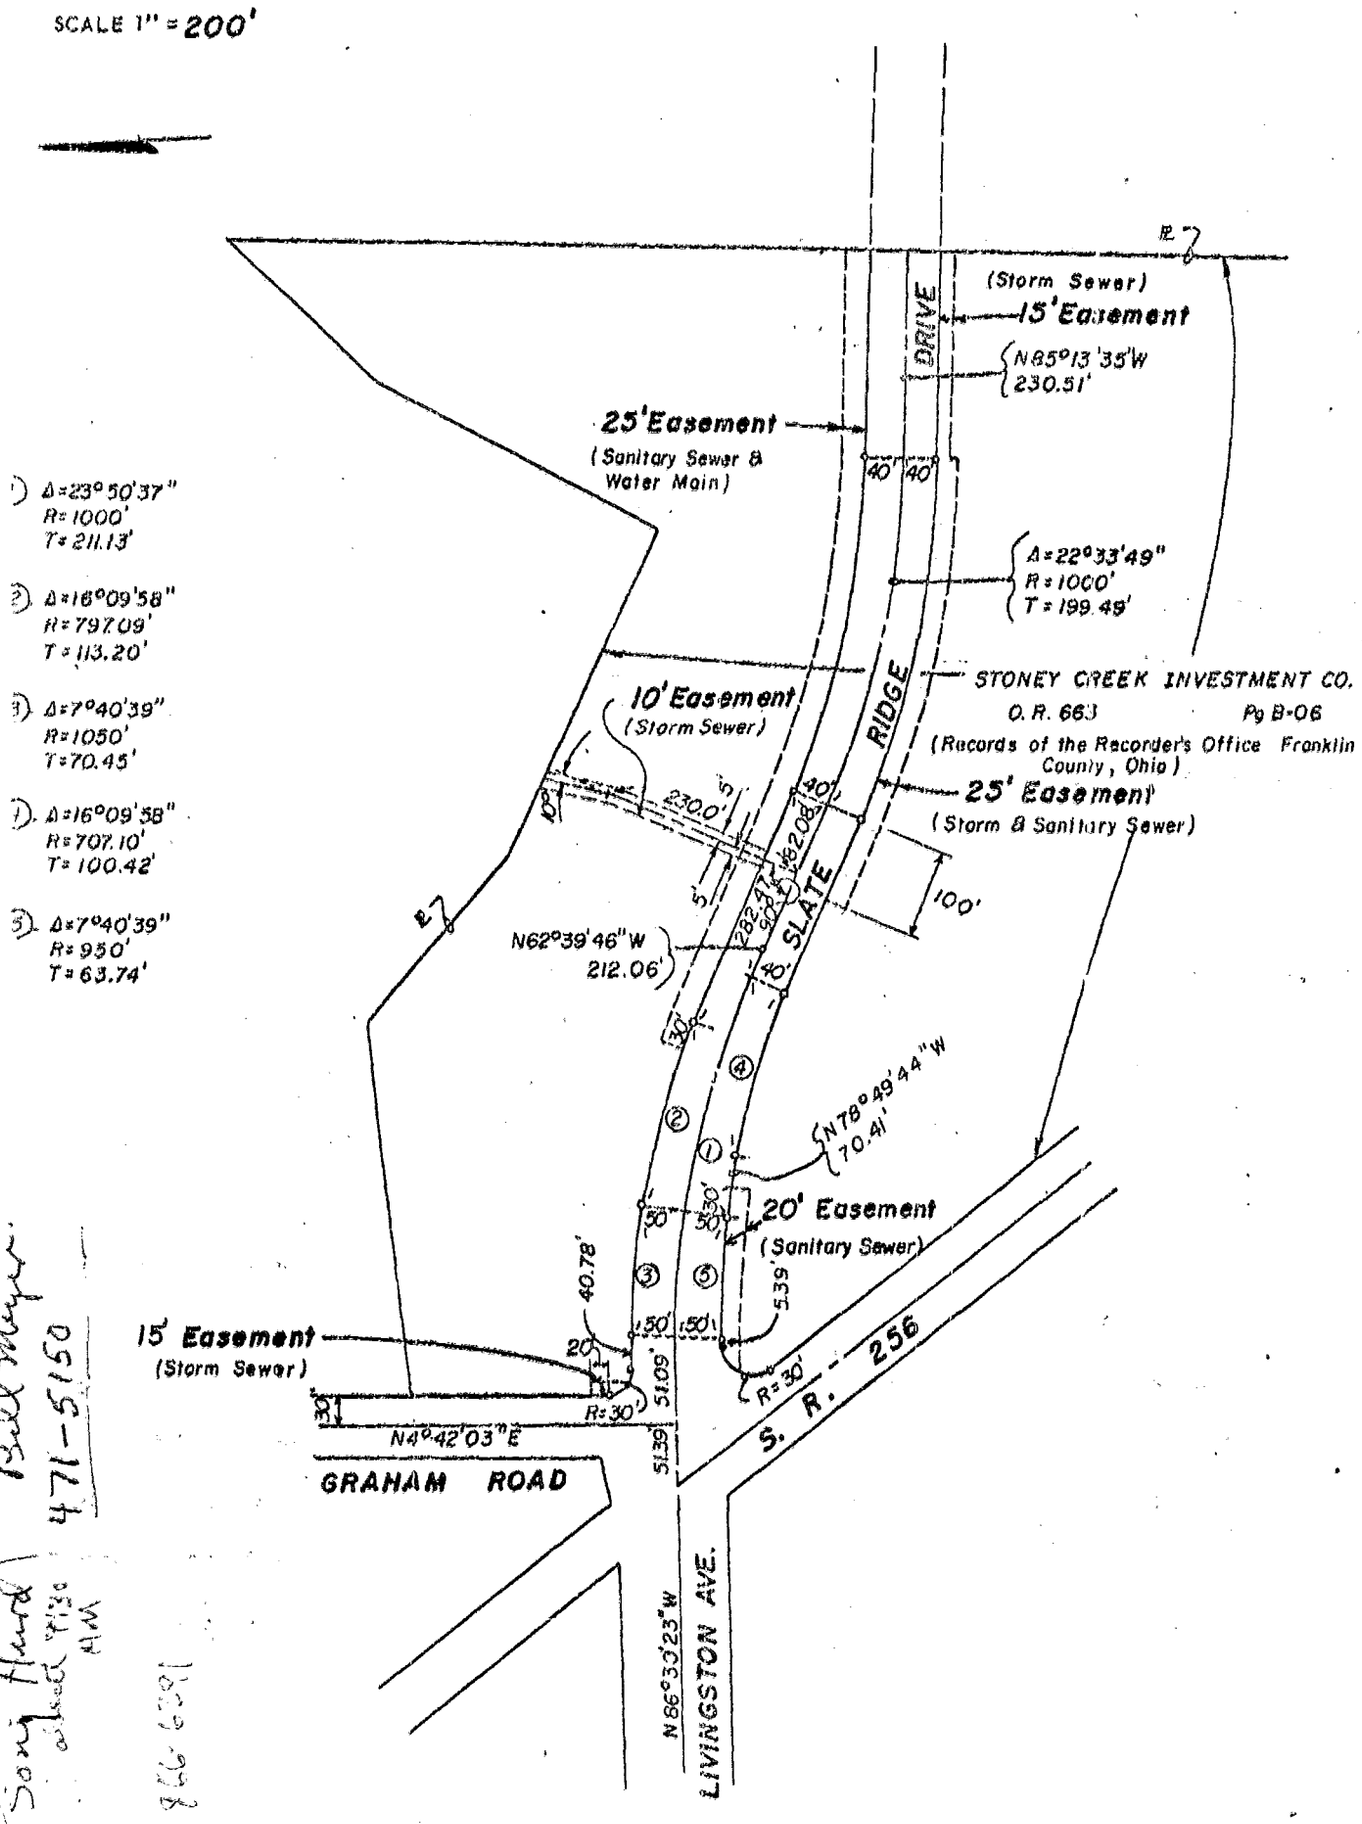

Bill Mayer 471-5150

Sonny Hand called 7:30 AM

EXHIBIT A

STORM, SANITARY & WATER EASEMENTS