HOCKADEN AND ASSOCIATES, INC.

CONSULTING ENGINEERS
883 N. CASSADY AVENUE
COLUMBUS, OHIO 43219
(614) 252-0993

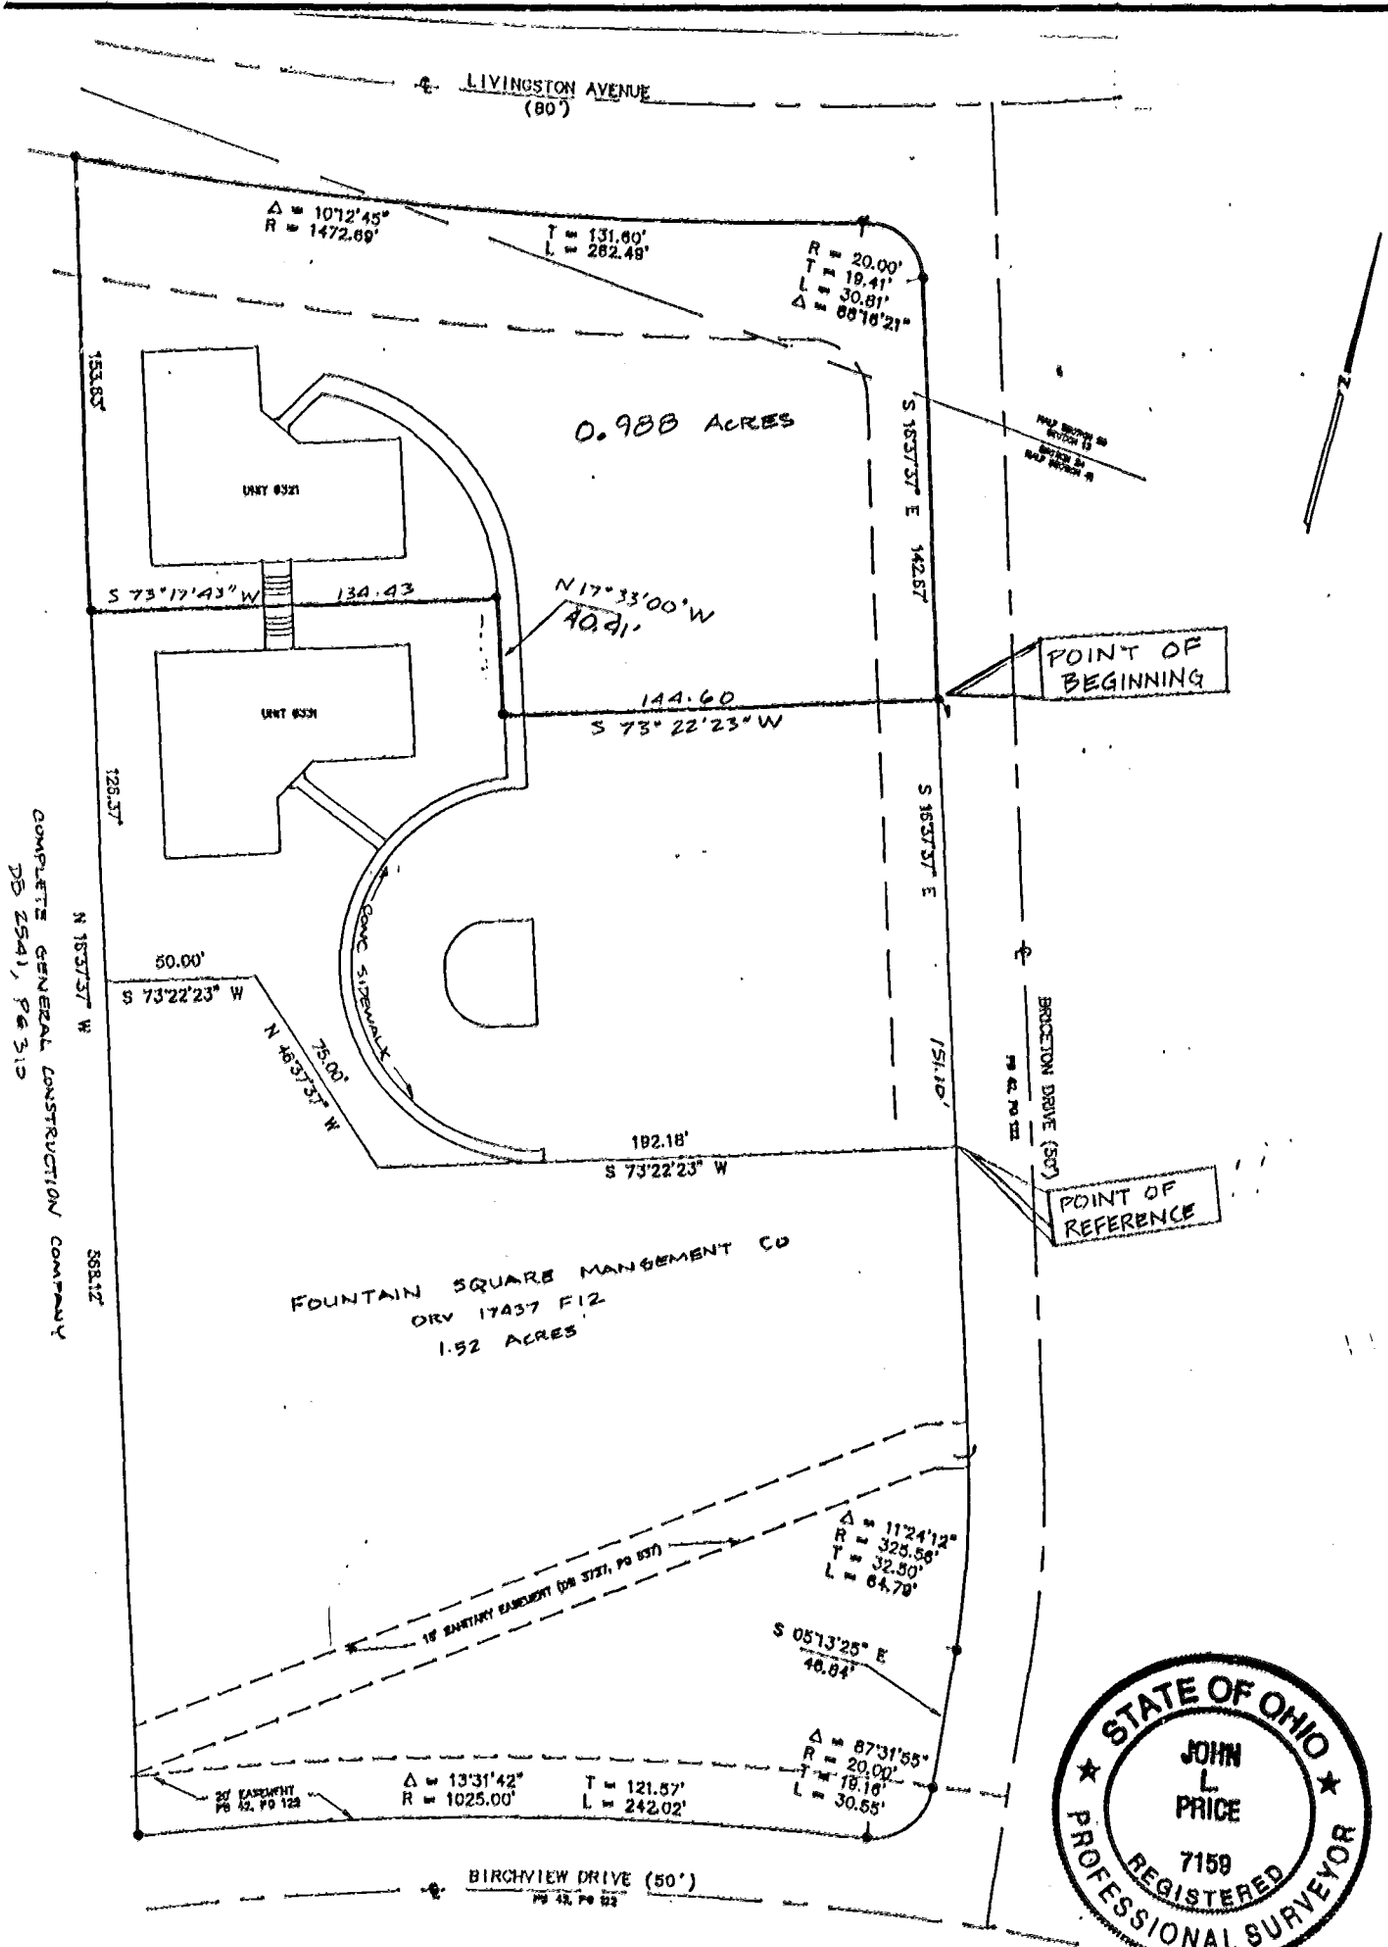

The bearings in the above description are based on the same meridian as those bearings shown on plat of record in Condominium Plat Book 46, Page 1.

SCALE 1" = 60'

SURV'D.	DRAWN	CHECKED
BM	RF	

DATE: 8-10-92
REVISED DATES

39742
ORDER NUMBERS
38488

HOCKADEN AND ASSOCIATES, INC.
CONSULTING ENGINEERS

By John L Price 8/11/92
REGISTERED SURVEYOR 7159