Myers Surveying Company, Inc.

2740 East Main Street, Columbus 43209 (Bexley), Ohio
614-235-8677 FAX: 614-235-4559

A Boundary Survey prepared for and certified to:
Mr. Larry Stanley

Legal Description: Situated in Ohio, County of Franklin, City of Columbus, Being 0.223 Acres, Part of a 6.055 Acre Tract, part of Section 12, Township 4, Range 22, Congress Lands.

Posted Address: 2260 Williams Road, Columbus, Ohio

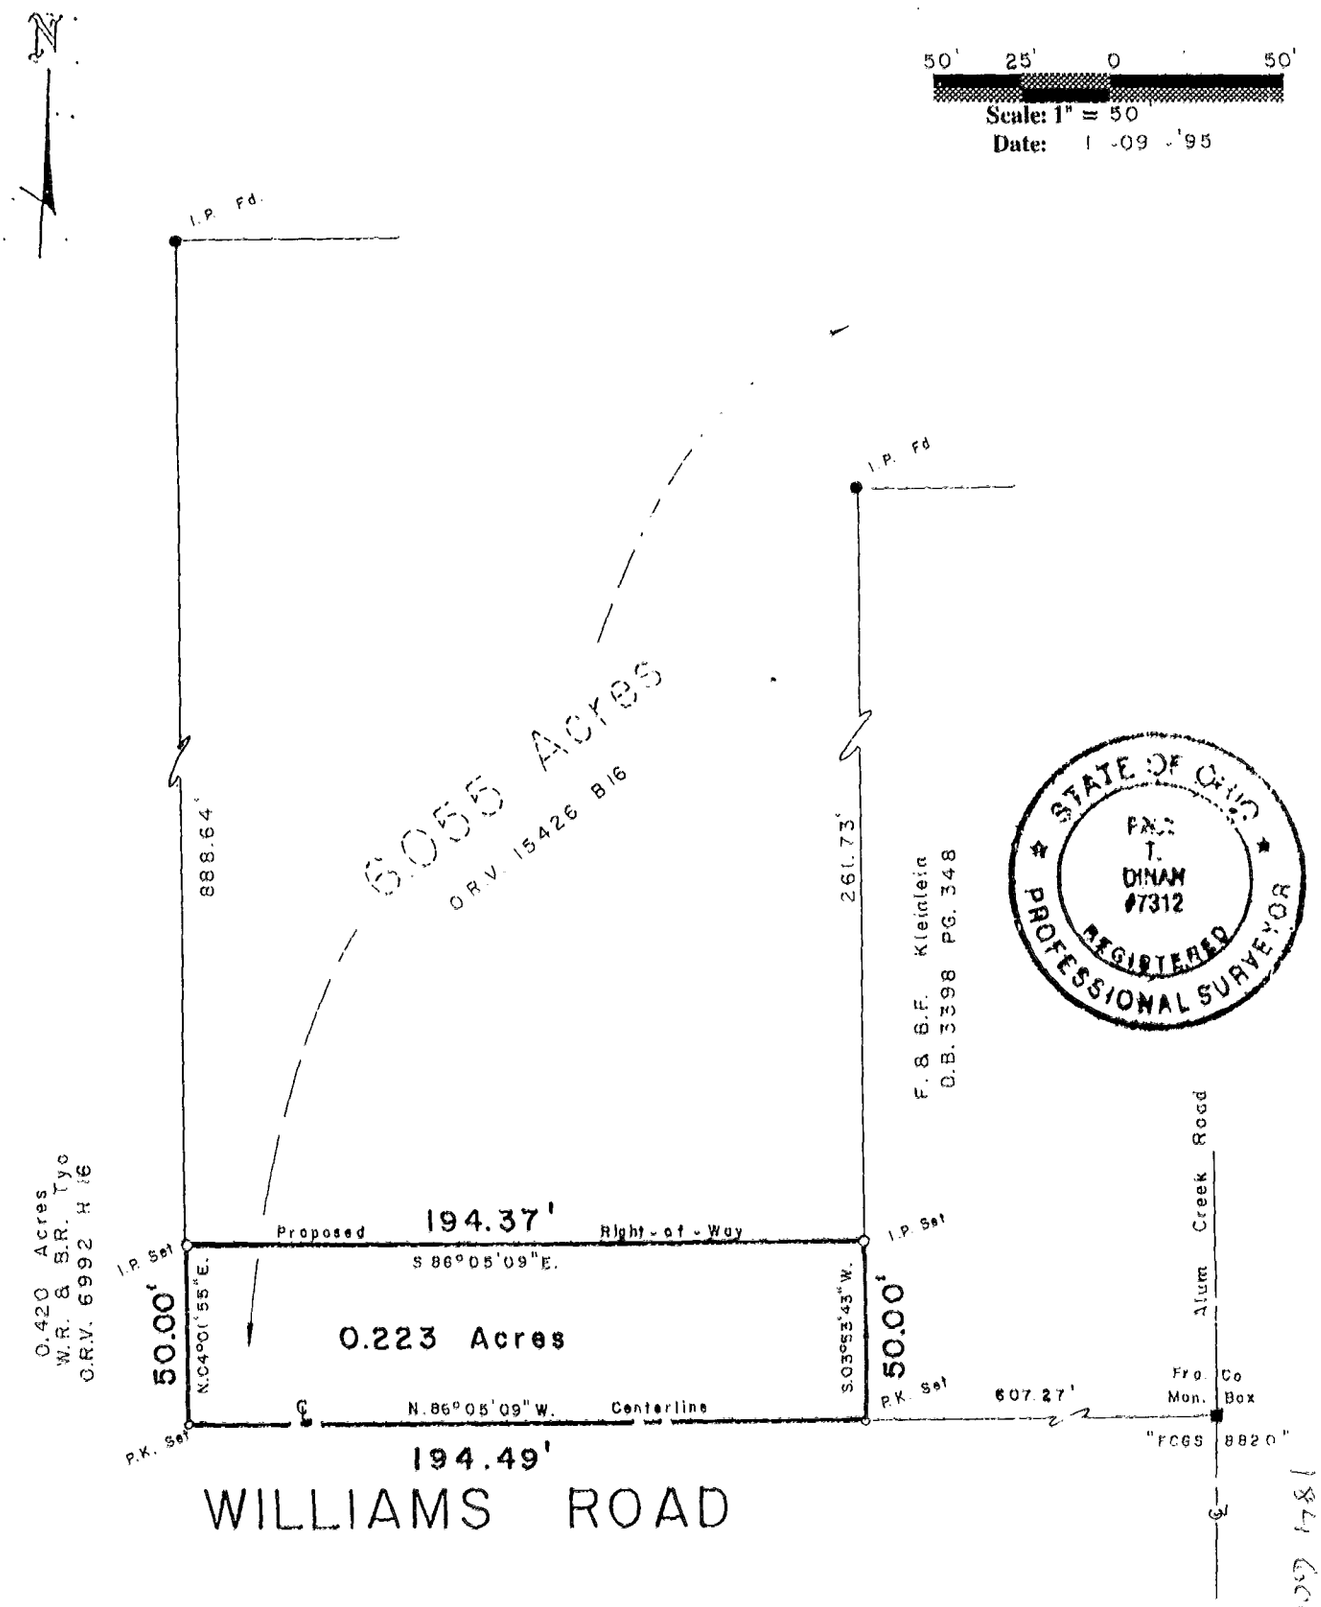

We hereby certify that the foregoing Boundary Survey was prepared from actual field measurements in accordance with Chapter 4733-37 Ohio Administrative Code. Iron pins set are 30"x1" O.D. with an orange plastic plug inscribed "P.S. 6579", unless otherwise noted. Basis of bearing N. 86° 05' 09" W. on centerline of Williams Road. FROM O.R. 15426 B 16

Myers Surveying Co., Inc.
By Paul T. Dinan
Professional Surveyor

Myers Order No. - 19-01/05/95	Rec.	Field	DWG	Ltr.	Ck.

C-54-F