CC 356 9C

MADISON TWP.

C-47-93

Partition of 4.04 Ac. conveyed to W.R. & C.A. McClure of record in Deed Book 3726, Page 578, Recorder's Office, Franklin Co., OH., Being a part of the S.E. Qtr., Sec. 6, Twp. 11, Range 16, Congress Lands, Madison Twp., Franklin Co., Village of Pickerington, OH., Being a part of Lots 1 & 2 Ct. C.P. Case 23111, C.R. 125, Pg. 498 & Fra. Co. Surveyor's Bk. 2, Pg. 122.

NOTE

Basis of bearing is the centerline of Long Rd per D.B. 3726, Pg 578

N

S

1" = 60'

29 August 1983

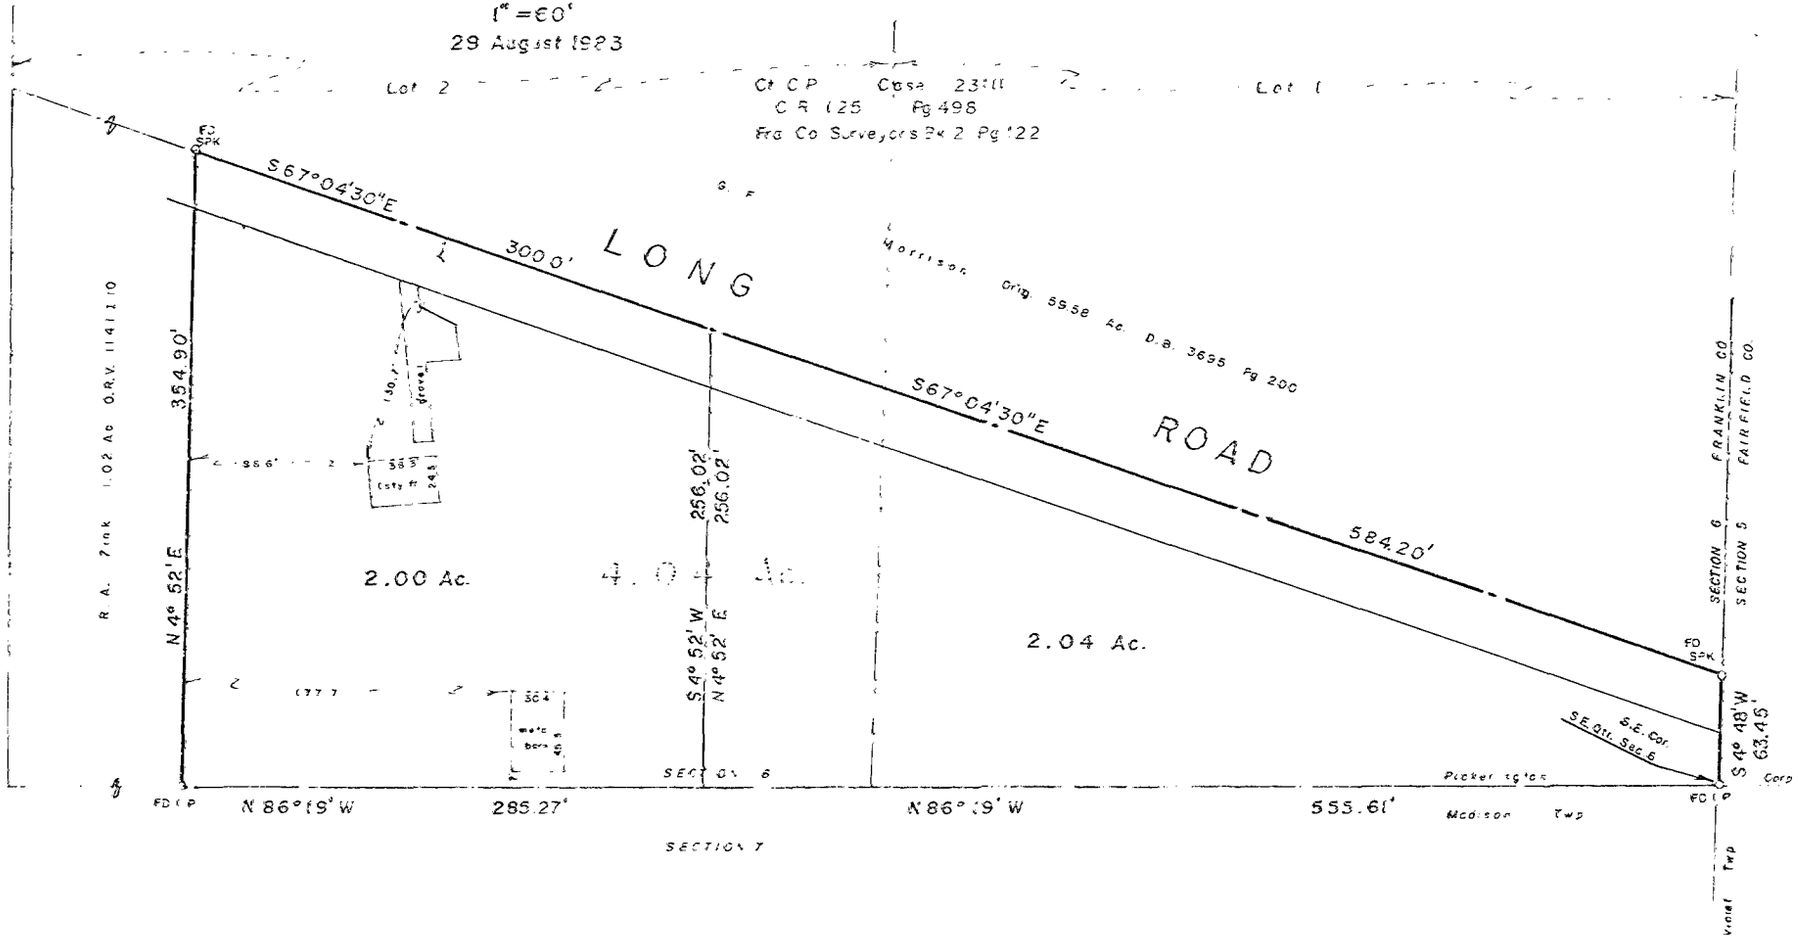

I HEREBY CERTIFY THE FOREGOING PLAT WAS PREPARED PARTLY FROM SURVEY AND PARTLY FROM RECORDS IN AUGUST, 1983 THE PLAT IS CORRECT TO THE BEST OF MY KNOWLEDGE

Albert J. Myers

Albert J. Myers, PS 6579

STATE OF OHIO
ALBERT J. MYERS
6579
REGISTERED
SURVEYOR

MYERS SURVEYING Co., Inc
2740 E. Main St., Col's., OH 43209
614-235-8677

E B 25-83