PLAT OF 25.839 ACRES OWNED BY TUSSING RUN INC.

Situated in Madison Township, Franklin County, Ohio; being part of the Southeast quarter of Section 19, Township 15, Range 20.

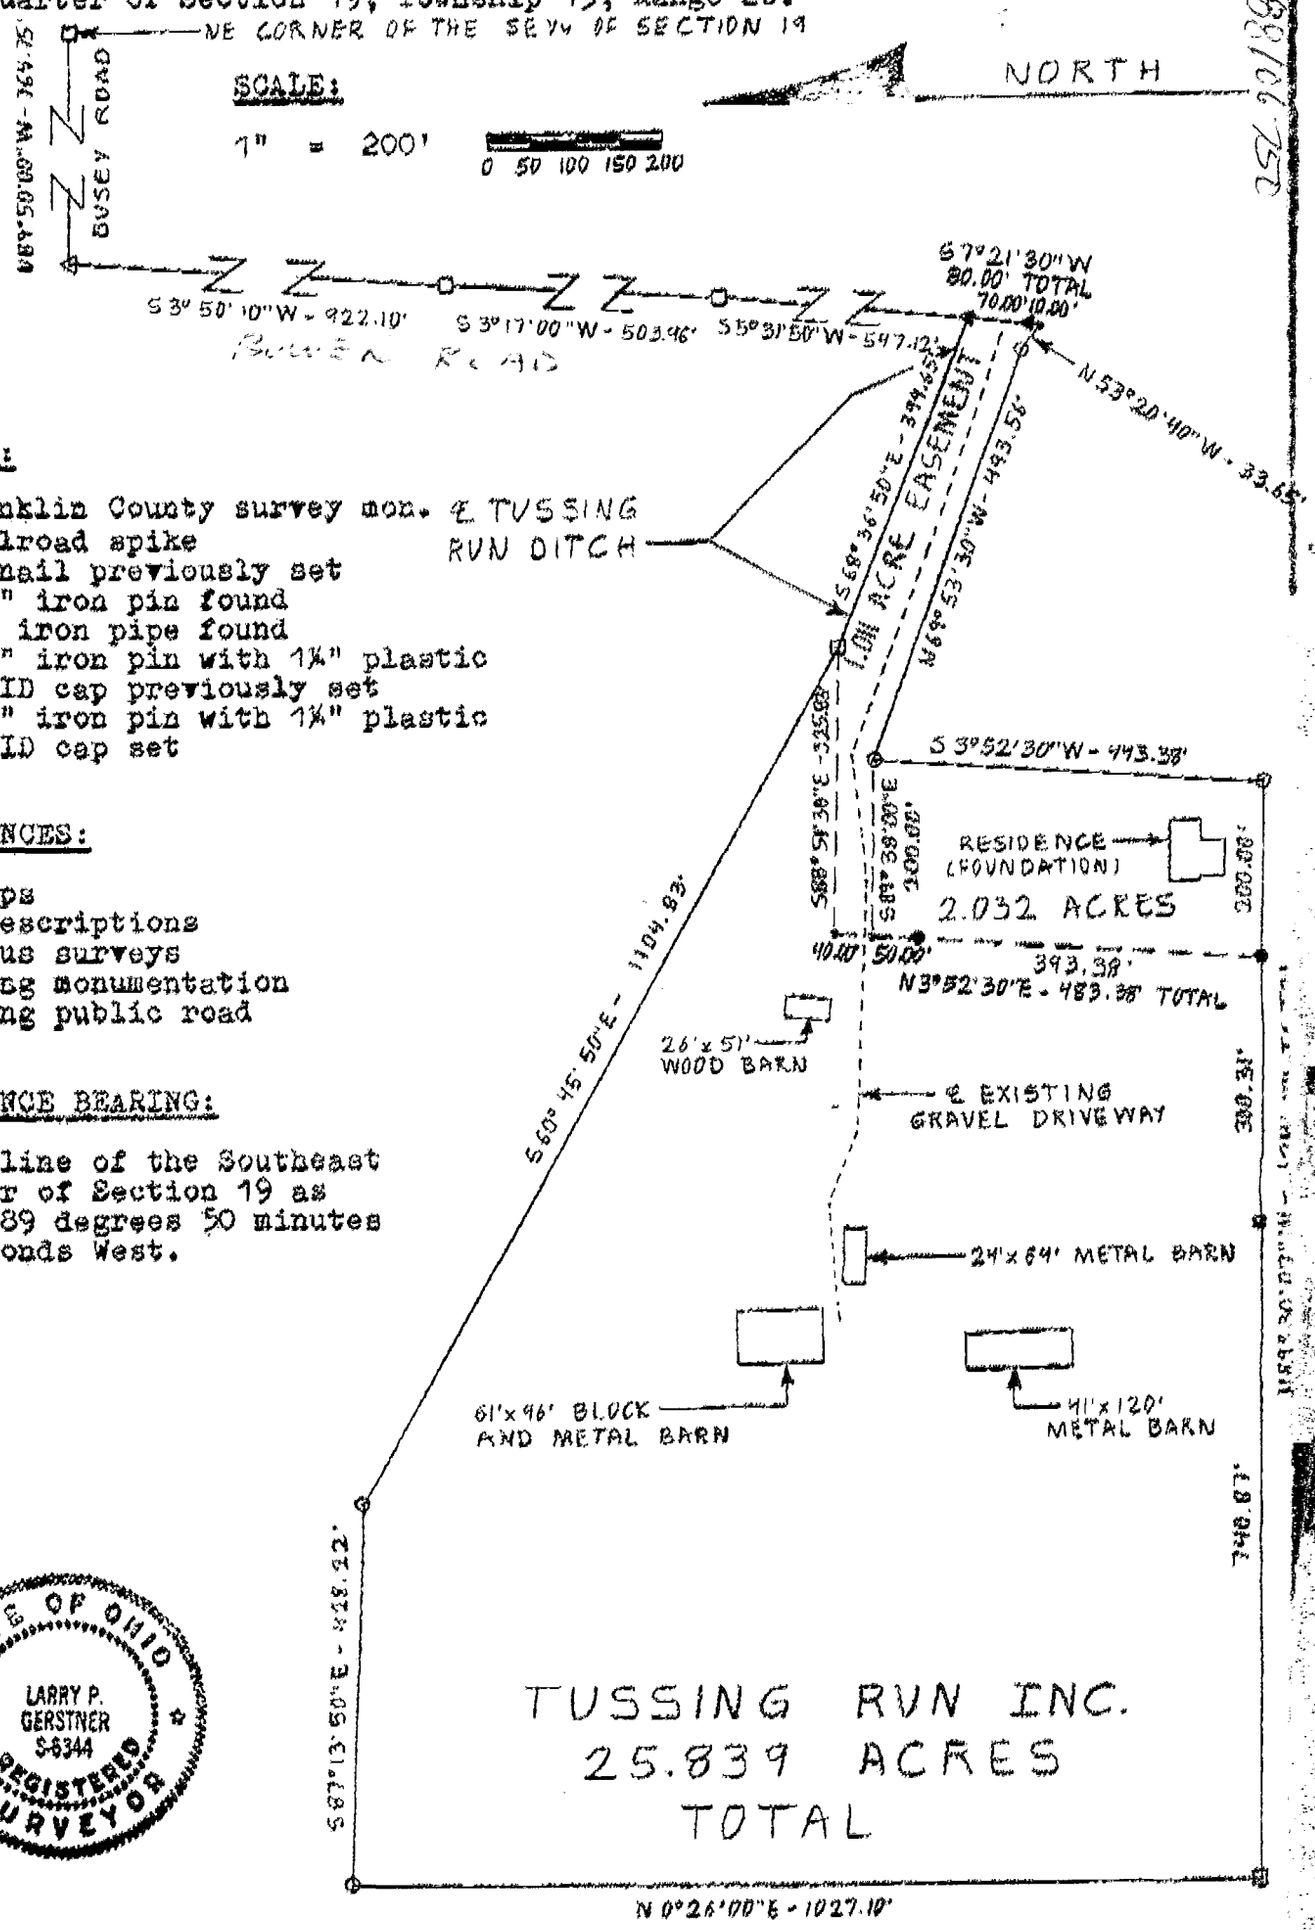

LEGEND:

- ▫ Franklin County survey mon.
- △ Railroad spike
- ▲ PK nail previously set
- ■ 5/8" iron pin found
- ▫ 1¼" iron pipe found
- ○ 5/8" iron pin with 1¼" plastic ID cap previously set
- ● 5/8" iron pin with 1¼" plastic ID cap set

REFERENCES:

Tax maps
Deed descriptions
Previous surveys
Existing monumentation
Existing public road

REFERENCE BEARING:

North line of the Southeast quarter of Section 19 as North 89 degrees 50 minutes 00 seconds West.

STATE OF OHIO
LARRY P. GERSTNER
S-6344
REGISTERED SURVEYOR

I hereby certify that an actual survey was made under my supervision of the premises shown hereon on the 27th day of November, 1990 and that the plat is a correct representation of the premises as described by said survey. No description is included as part of this location survey.

Larry P. Gerstner
Registered Surveyor No. 6344

Survey by: Larry P. Gerstner - Engineering and Surveying
119 West Main St., Logan, Ohio 43138 385-4260