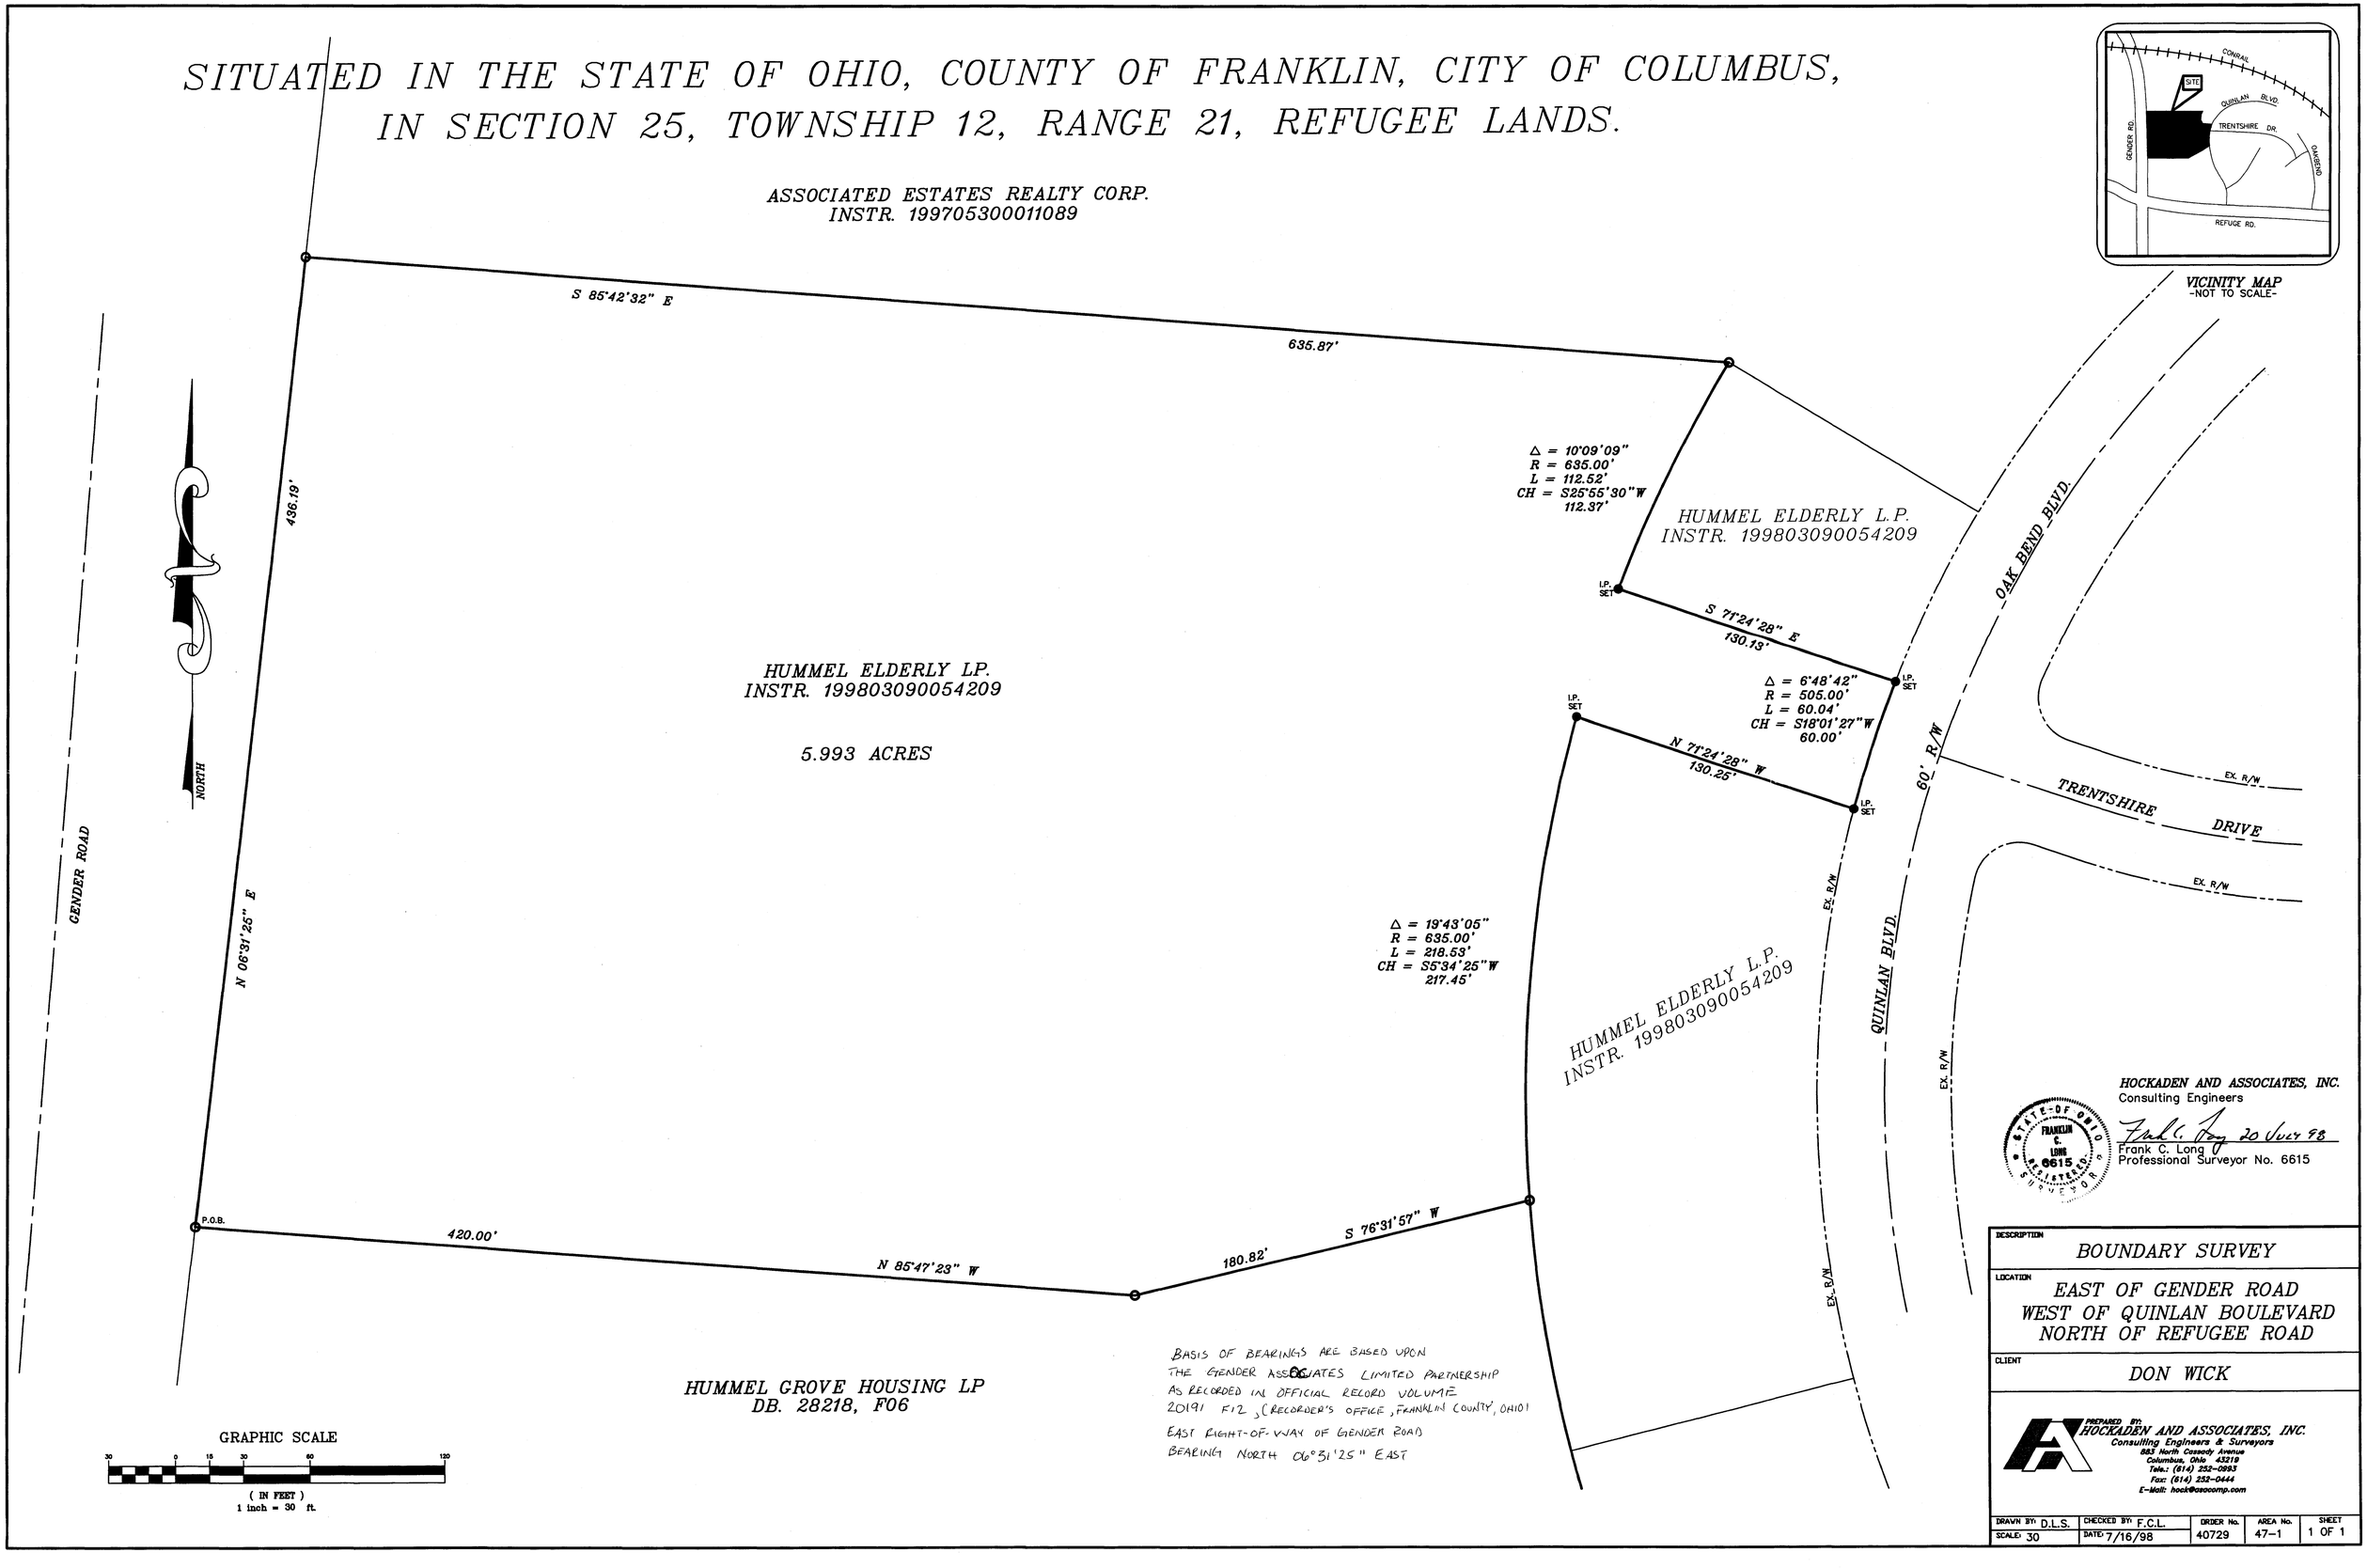SITUATED IN THE STATE OF OHIO, COUNTY OF FRANKLIN, CITY OF COLUMBUS, IN SECTION 25, TOWNSHIP 12, RANGE 21, REFUGEE LANDS.