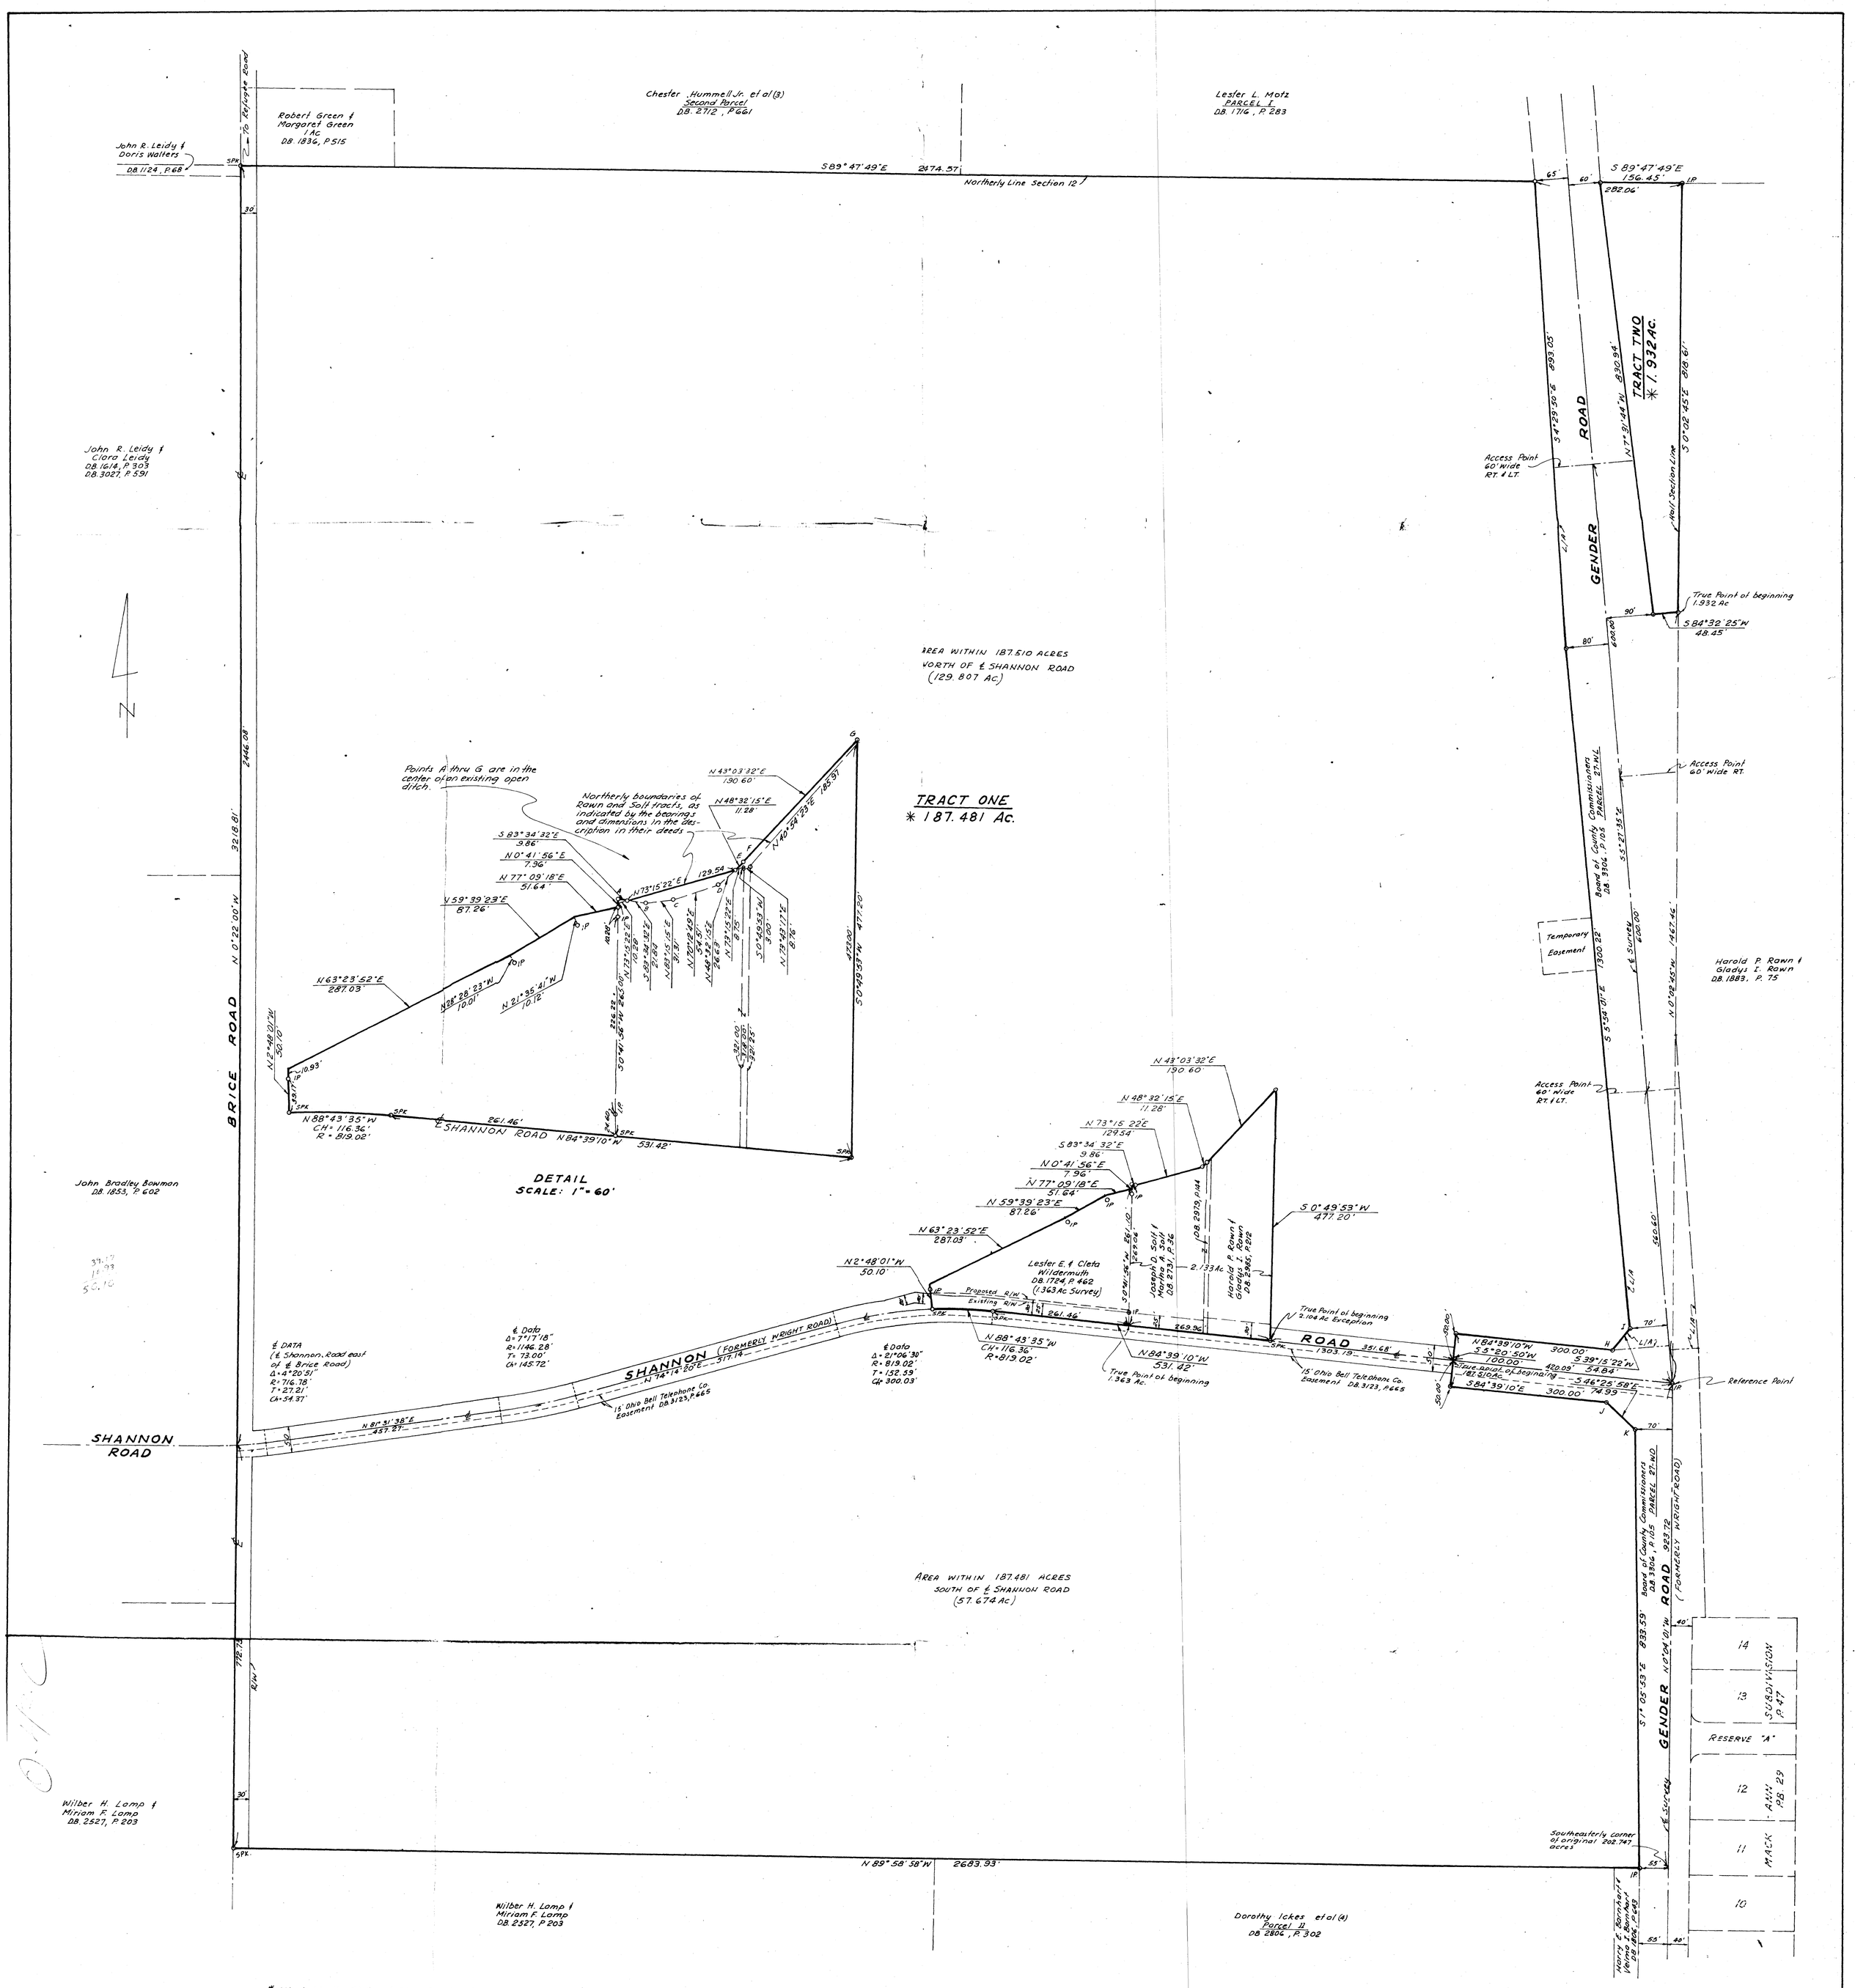

* Situated in the State of Ohio, County of Franklin, Township of Madison, being in the northwest and southwest quarters of Section 12, Township 11, Range 21, Matthews Survey of Congress Lands, and being 187.481 and 1.932 acre portions of those tracts of land (totaling 202.747 acres of land, more or less, according to a survey by Bauer, Borowitz & Merchant, Inc.) conveyed to Cleta Wildermuth (undivided one-half interest) by deed of record in Deed Book 1724, Page 462, Recorder's Office, Franklin County, Ohio.

We hereby certify that the attached map was prepared from information obtained from an actual field survey of the premises by Bauer, Borowitz & Merchant, Inc. and that said map is correct.

BAUER, BOROWITZ & MERCHANT, INC.
Consulting Engineers
By Felix R. Borowitz
Felix R. Borowitz
Registered Surveyor No. 5561

BOUNDARY SURVEY MAP

189.413 ACRES OF LAND EAST OF BRICE ROAD AT SHANNON ROAD IN MADISON TOWNSHIP FRANKLIN COUNTY, OHIO

BAUER, BOROWITZ & MERCHANT, INC.
CONSULTING ENGINEERS

SCALE: 1" = 100'
ORDER No. 807-73

March 28, 1974

41100 120 094 0556 W GENDER RD 1974 0433 003