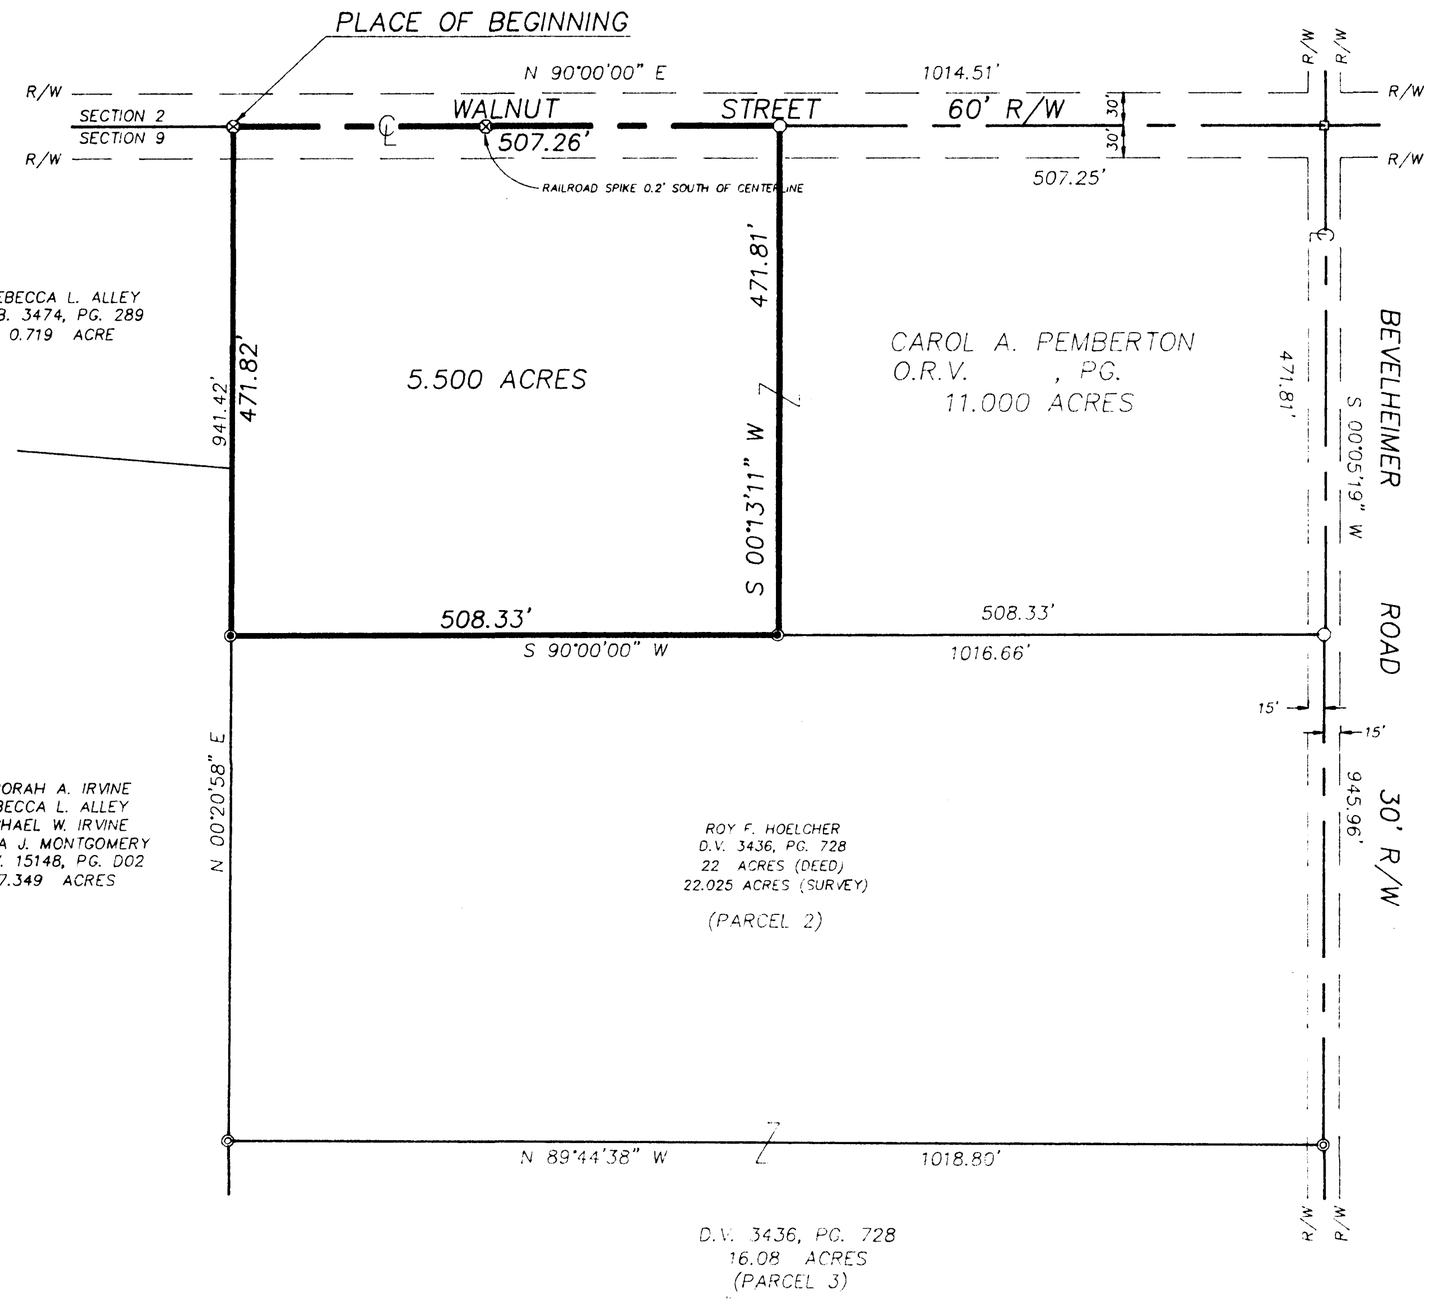

NORTH

GRAPHIC SCALE

100 0 50 100 200 400

(IN FEET)
1 inch = 100 ft.

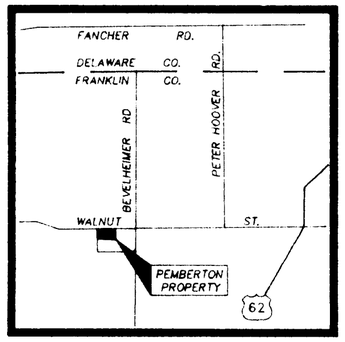

LOCATION MAP
NO SCALE

LEGEND

- ○ RAILROAD SPIKE SET
- ⊡ FRANKLIN COUNTY MONUMENT BOX
- ⊗ BOLT FOUND
- ◎ IRON PIN FOUND
- ◉ IRON PIN SET
- ⊗ RAILROAD SPIKE FOUND

SITUATE

SITUATED IN THE STATE OF OHIO, COUNTY OF FRANKLIN, TOWNSHIP OF PLAIN, BEING IN QUARTER TOWNSHIP 1, TOWNSHIP 2, RANGE 16, UNITED STATES MILITARY LANDS.

DWG NAME: 13093A

PRINT DATE	FIELD	PM	DRAWN
	EM	DM	DC
M-E ENGINEERS COLUMBUS SEP 10 1991 PRINTED	SCALE	HORIZ. 1"= 100' VERT.	
	JOB	913093-1-1-7	
	DATE	SEPTEMBER 1991	
	SHEET NO.	1/1	

PROPERTY SURVEY

PEMBERTON PROPERTY

PLAIN TOWNSHIP, FRANKLIN COUNTY, OHIO

M-E ENGINEERING INC.
CIVIL DIVISION
500 So. FRONT STREET
COLUMBUS, OHIO 43215
PHONE: (614) 469-4903
FAX: (614) 469-4989

REGISTERED SURVEYOR 7117 NO. 9/09/91 DATE

STATE OF OHIO DAVID H. MARBLE 7117 REGISTERED SURVEYOR

REVISIONS		
DATE	BY	DESCRIPTION