SURVEY & SPLIT OF 5.126 ACRES FOR CARMEN J. PIGNATELLI

SITUATED IN THE STATE OF OHIO, COUNTY OF FRANKLIN, TOWNSHIP OF MADISON, AND BEING IN THE EAST HALF OF SECTION 22, TOWNSHIP 11, RANGE 21, MATHEW'S SURVEY OF CONGRESS LANDS, AND BEING A SURVEY AND SPLIT OF 5.126 ACRES AS CONVEYED TO CARMEN J. & LORETA PIGNATELLI RECORDED IN O.R. 13010 I19, FRANKLIN COUNTY RECORDER'S OFFICE

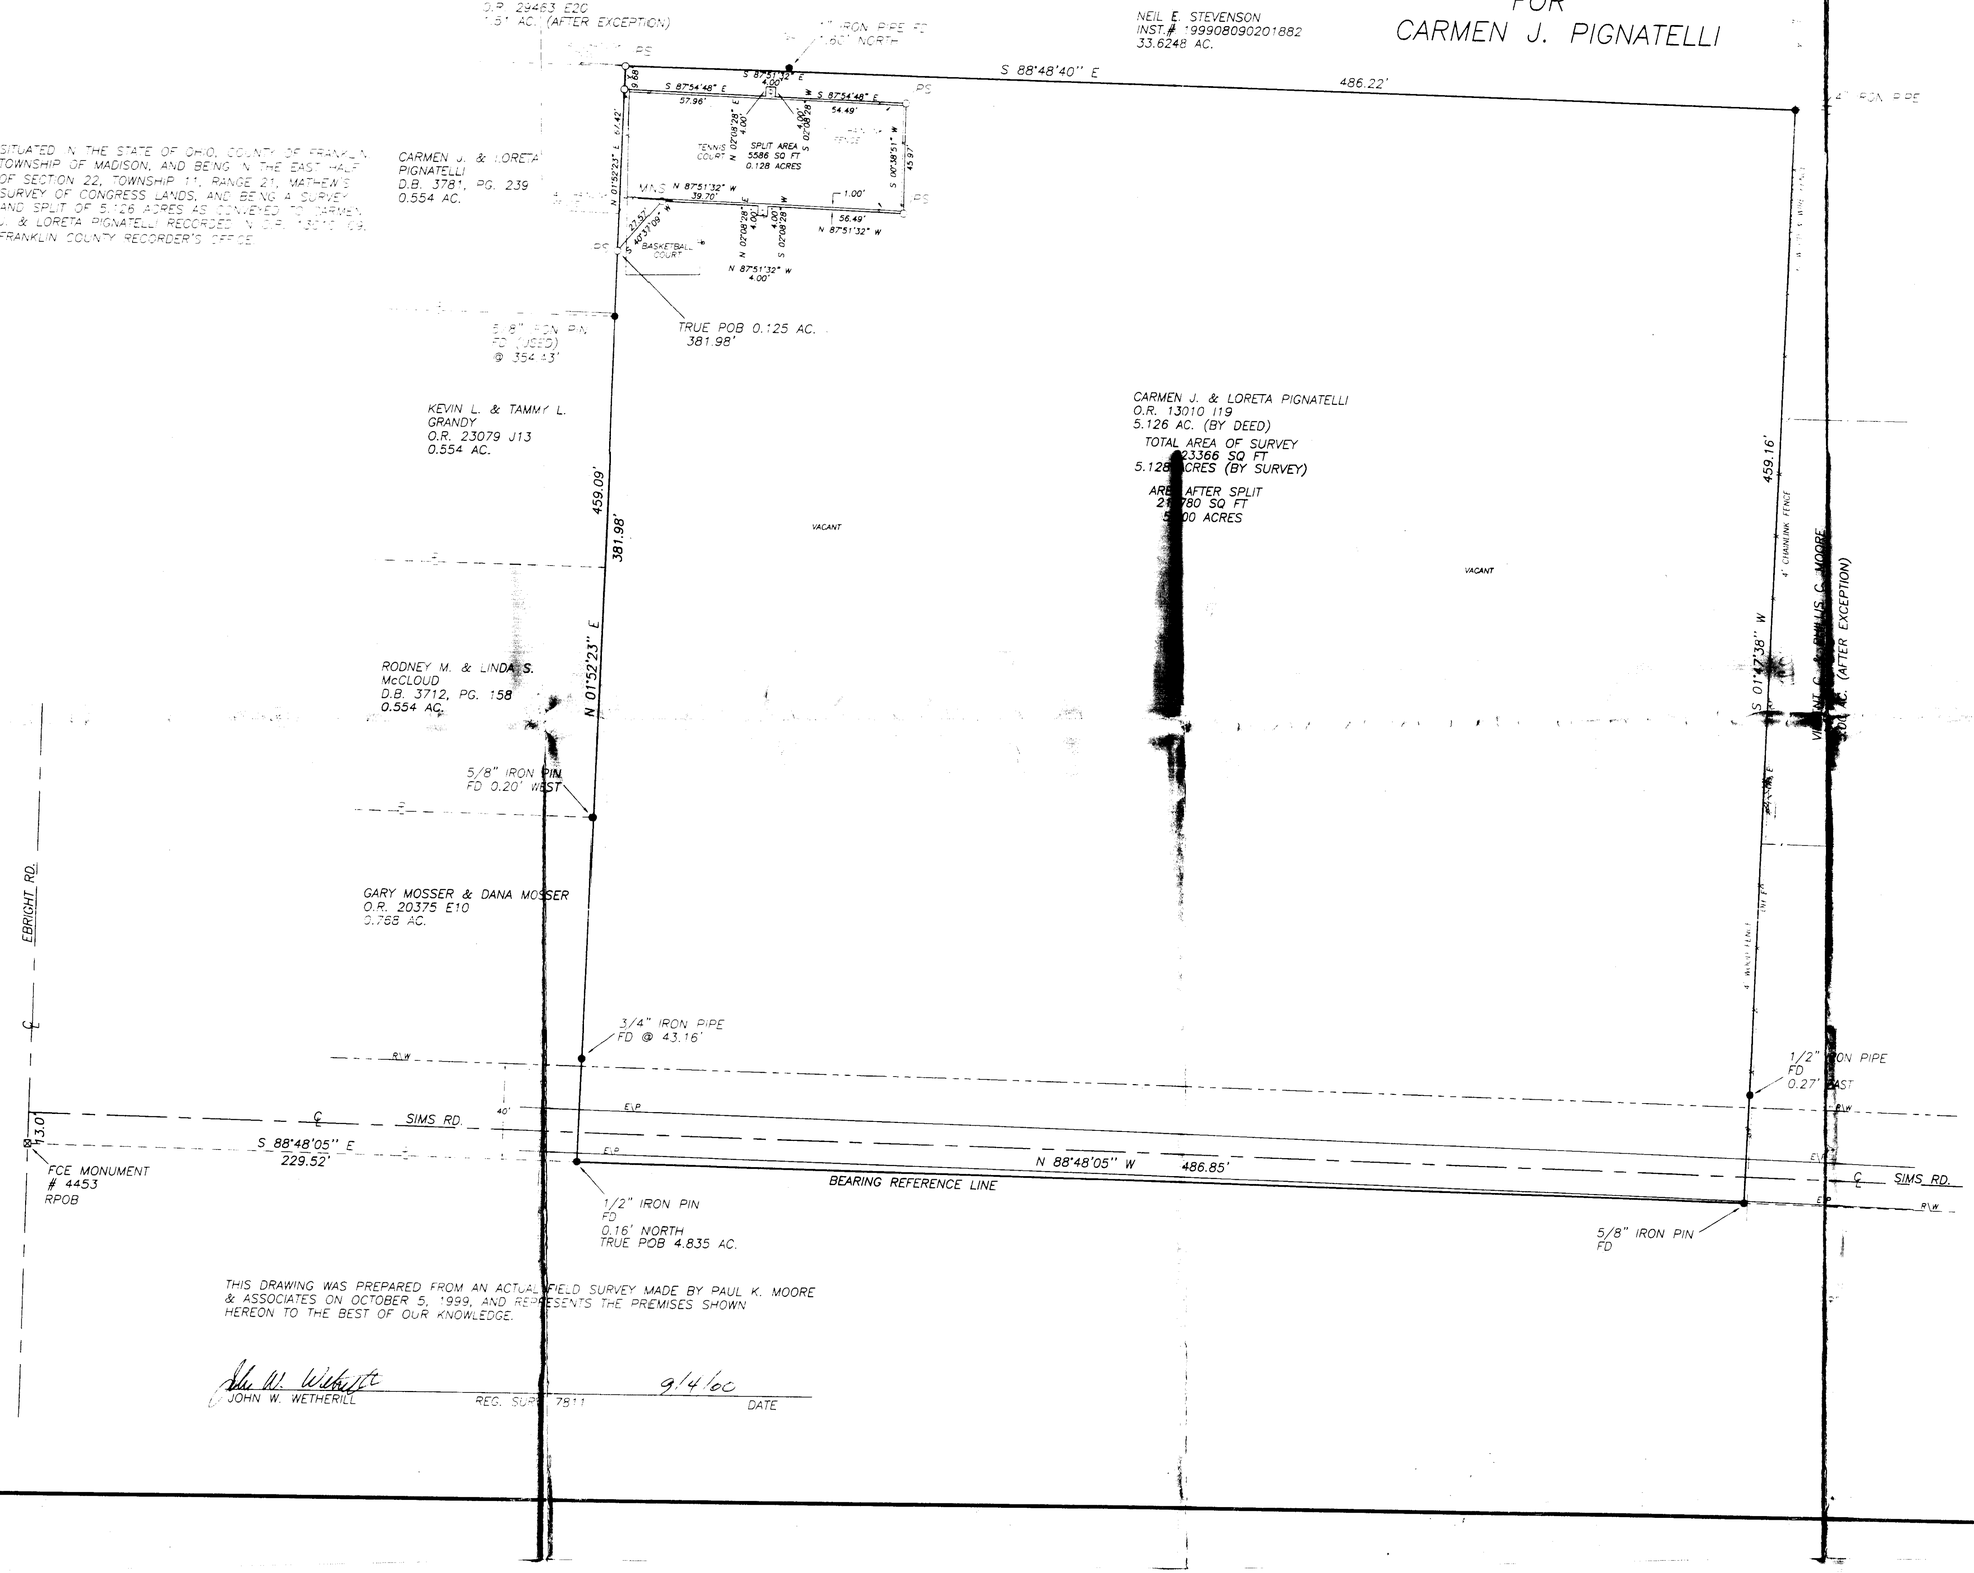

THIS DRAWING WAS PREPARED FROM AN ACTUAL FIELD SURVEY MADE BY PAUL K. MOORE & ASSOCIATES ON OCTOBER 5, 1999, AND REPRESENTS THE PREMISES SHOWN HEREON TO THE BEST OF OUR KNOWLEDGE.

John W. Wetherill
JOHN W. WETHERILL REG. SURV. 7811 9/4/00 DATE

0 30' 60' 90' 120'
GRAPHIC SCALE

JOHN W. WETHERILL 7811

LEGEND

- Deed Volume
- Official Record
- Instrument Number
- Iron Pin Set
- Iron Pin Found
- Manhole
- Storm Inlet
- Pipe
- Curb Inlet
- Drop Inlet
- Yard or Flood Light
- Light Pole
- Utility Pole
- Guy Wire
- Fence
- Sign
- Fire Hydrant
- Valve Box
- Gas Line Marker
- Cable Closure
- Telephone Closure
- Electric Closure
- Bollard
- Mail Box
- Handicap
- Clean Out
- Down spout Drain
- GM Gas Meter
- EM Electric Meter
- WM Water Meter
- CONC Concrete
- ORN Ornamental
- Pole Numbers
- Evergreen Tree
- Deciduous Tree

PIN LEGEND

- IRON PIN SET
- IRON PIN FOUND
- SPIKE SET
- SPIKE FOUND
- FCE MONUMENT

ALL IRON PINS SET ARE 1/2" DIAMETER X 30" LONG PLASTIC CAPPED

REVISIONS			
SIMS SPLIT DESCR.	11-8-99	WWC	PMD
SIMS SPLIT DESCR.	9-14-00	WWC	PMD

SURVEY & SPLIT OF 5.126 ACRES FOR CARMEN J. PIGNATELLI

J. & J. SURVEYING SERVICES, INC., dba
PAUL K. MOORE & ASSOCIATES
6515 E. LIVINGSTON AVENUE
REYNOLDSBURG, OHIO 43068
PH# (614) 866-9158
FAX# (614) 866-9132

© 1999 J. & J. SURVEYING SERVICES, INC.

JOB NUMBER 9910-91