EXHIBIT "A" PARCEL 2 SHEET 1/1

of Bearing:
The bearing of North 00°01'37" West for the centerline of survey for East Neil Alley is assumed and for project use only.

Situated in the City of Columbus, County of Franklin, State of Ohio and being part of Lot 28 of Elizabeth J. McMillens Second Subdivision, as recorded in Plat Book 3, Page 334, of the Recorder's Office, Franklin County, Ohio.

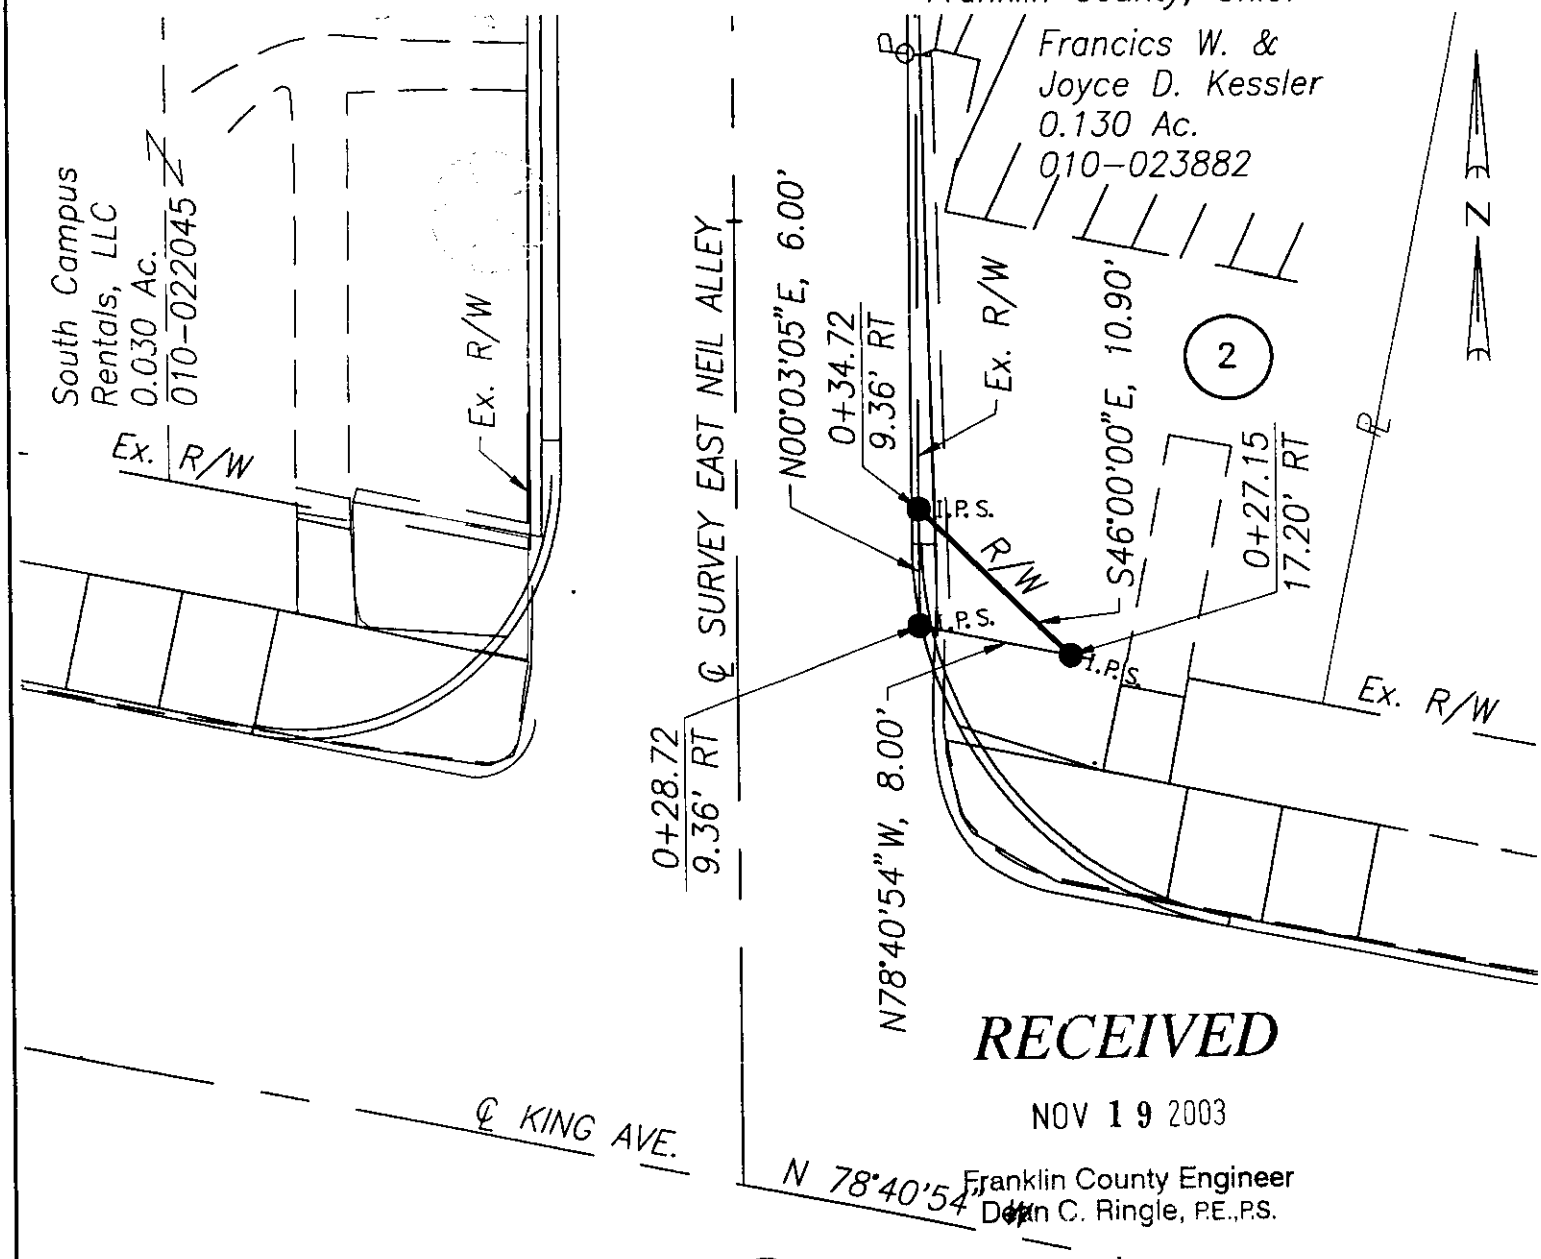

RECEIVED
NOV 19 2003
Franklin County Engineer
Dean C. Ringle, P.E.,P.S.

Prepared by:

MOODY·NOLAN, INC.
FORMS OF INTEGRITY

Architecture • Engineering • Planning • Interior Design
1776 East Broad Street, Columbus, Ohio 43203
Phone: (614) 252-1776 Fax: (614) 253-8003
Columbus/Cincinnati/Nashville www.moodynolan.com

● I.P.S. = Iron Pin Set

0 10
5 20
SCALE IN FEET

STATE OF OHIO
ALDEN M. McGEE 5679
REGISTERED PROFESSIONAL SURVEYOR

Alden M. McGee

Alden M. McGee, Professional Surveyor No. 5679

4-25-02
Date