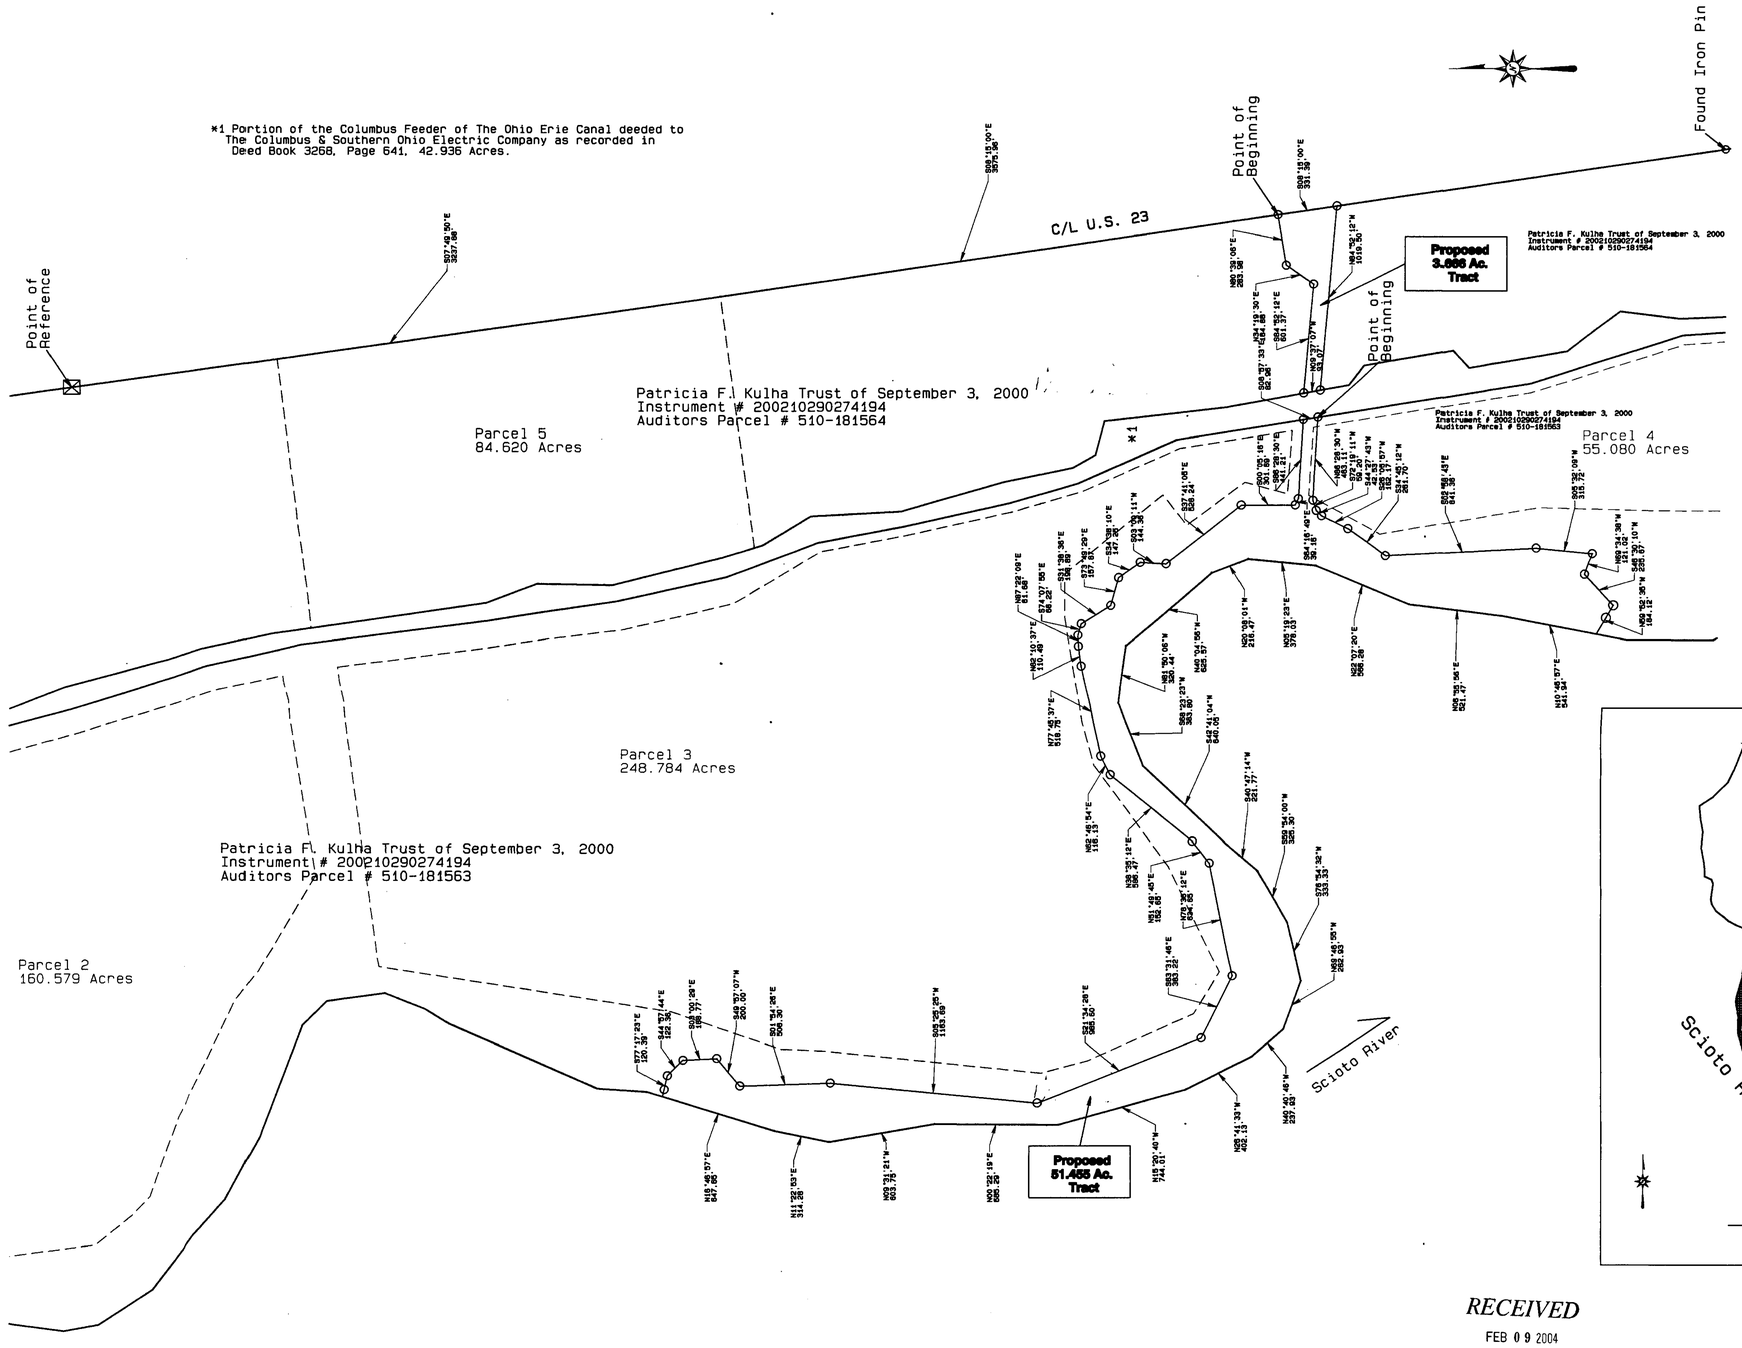

RECEIVED
FEB 09 2004
Franklin County Engineer
Dean C. Ringle, P.E.,P.S.

Legend
O I.P. Set
⊠ Monument Box Found

Basis of bearing is the southerly right-of-way line of Interstate Route 270 (AKA Fra.-200-9.46) as delineated in Plat Book 32, Page 84.

Reference Material: I-270 R/W Plans, U.S. Rt 23 R/W Plans, Division of Water construction plans, Franklin County G.I.S., Recorded Deeds.

I hereby certify that this plat was prepared from an actual field survey performed under my supervision in FEBRUARY 2004. Each iron pin set was 5/8" rebar with plastic caps inscribed "Clifford - 8010"

William M. Clifford 2-5-04
William M. Clifford, Ohio Surveyor No. 8010 Date

STATE OF OHIO
WILLIAM M. CLIFFORD
S-8010
REGISTERED
PROFESSIONAL SURVEYOR

Site Map
No Scale

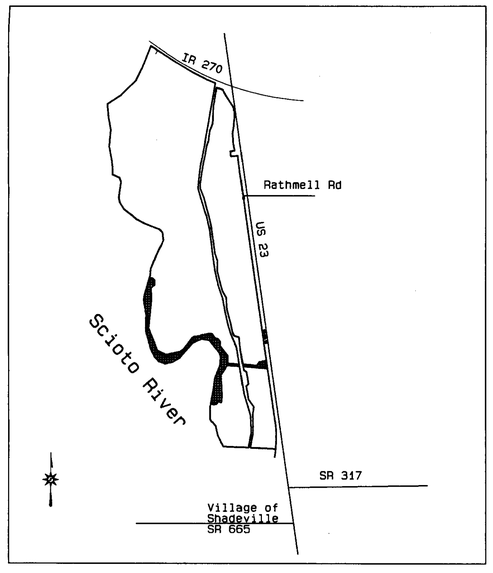

RECEIVED
FEB 09 2004
Franklin County Engineer
Dean C. Ringle, P.E.,P.S.

GRAPHIC SCALE 1"=400'
0 400 800 1200

Plat of 51.455 Acre Tract & 3.666 acre Tract