EMH&T INC.
CONSULTING ENGINEERS & SURVEYORS
GAHANNA, OHIO 43230

SURVEY OF ACREAGE PARCELS
LOCATED IN
LOT 9, QUARTER TOWNSHIP 4, TOWNSHIP 2, RANGE 16
UNITED STATES MILITARY LANDS
VILLAGE OF NEW ALBANY, FRANKLIN COUNTY, OHIO

MAY 14, 2002
REVISED: AUGUST 12, 2003

SCALE 1" = 100'

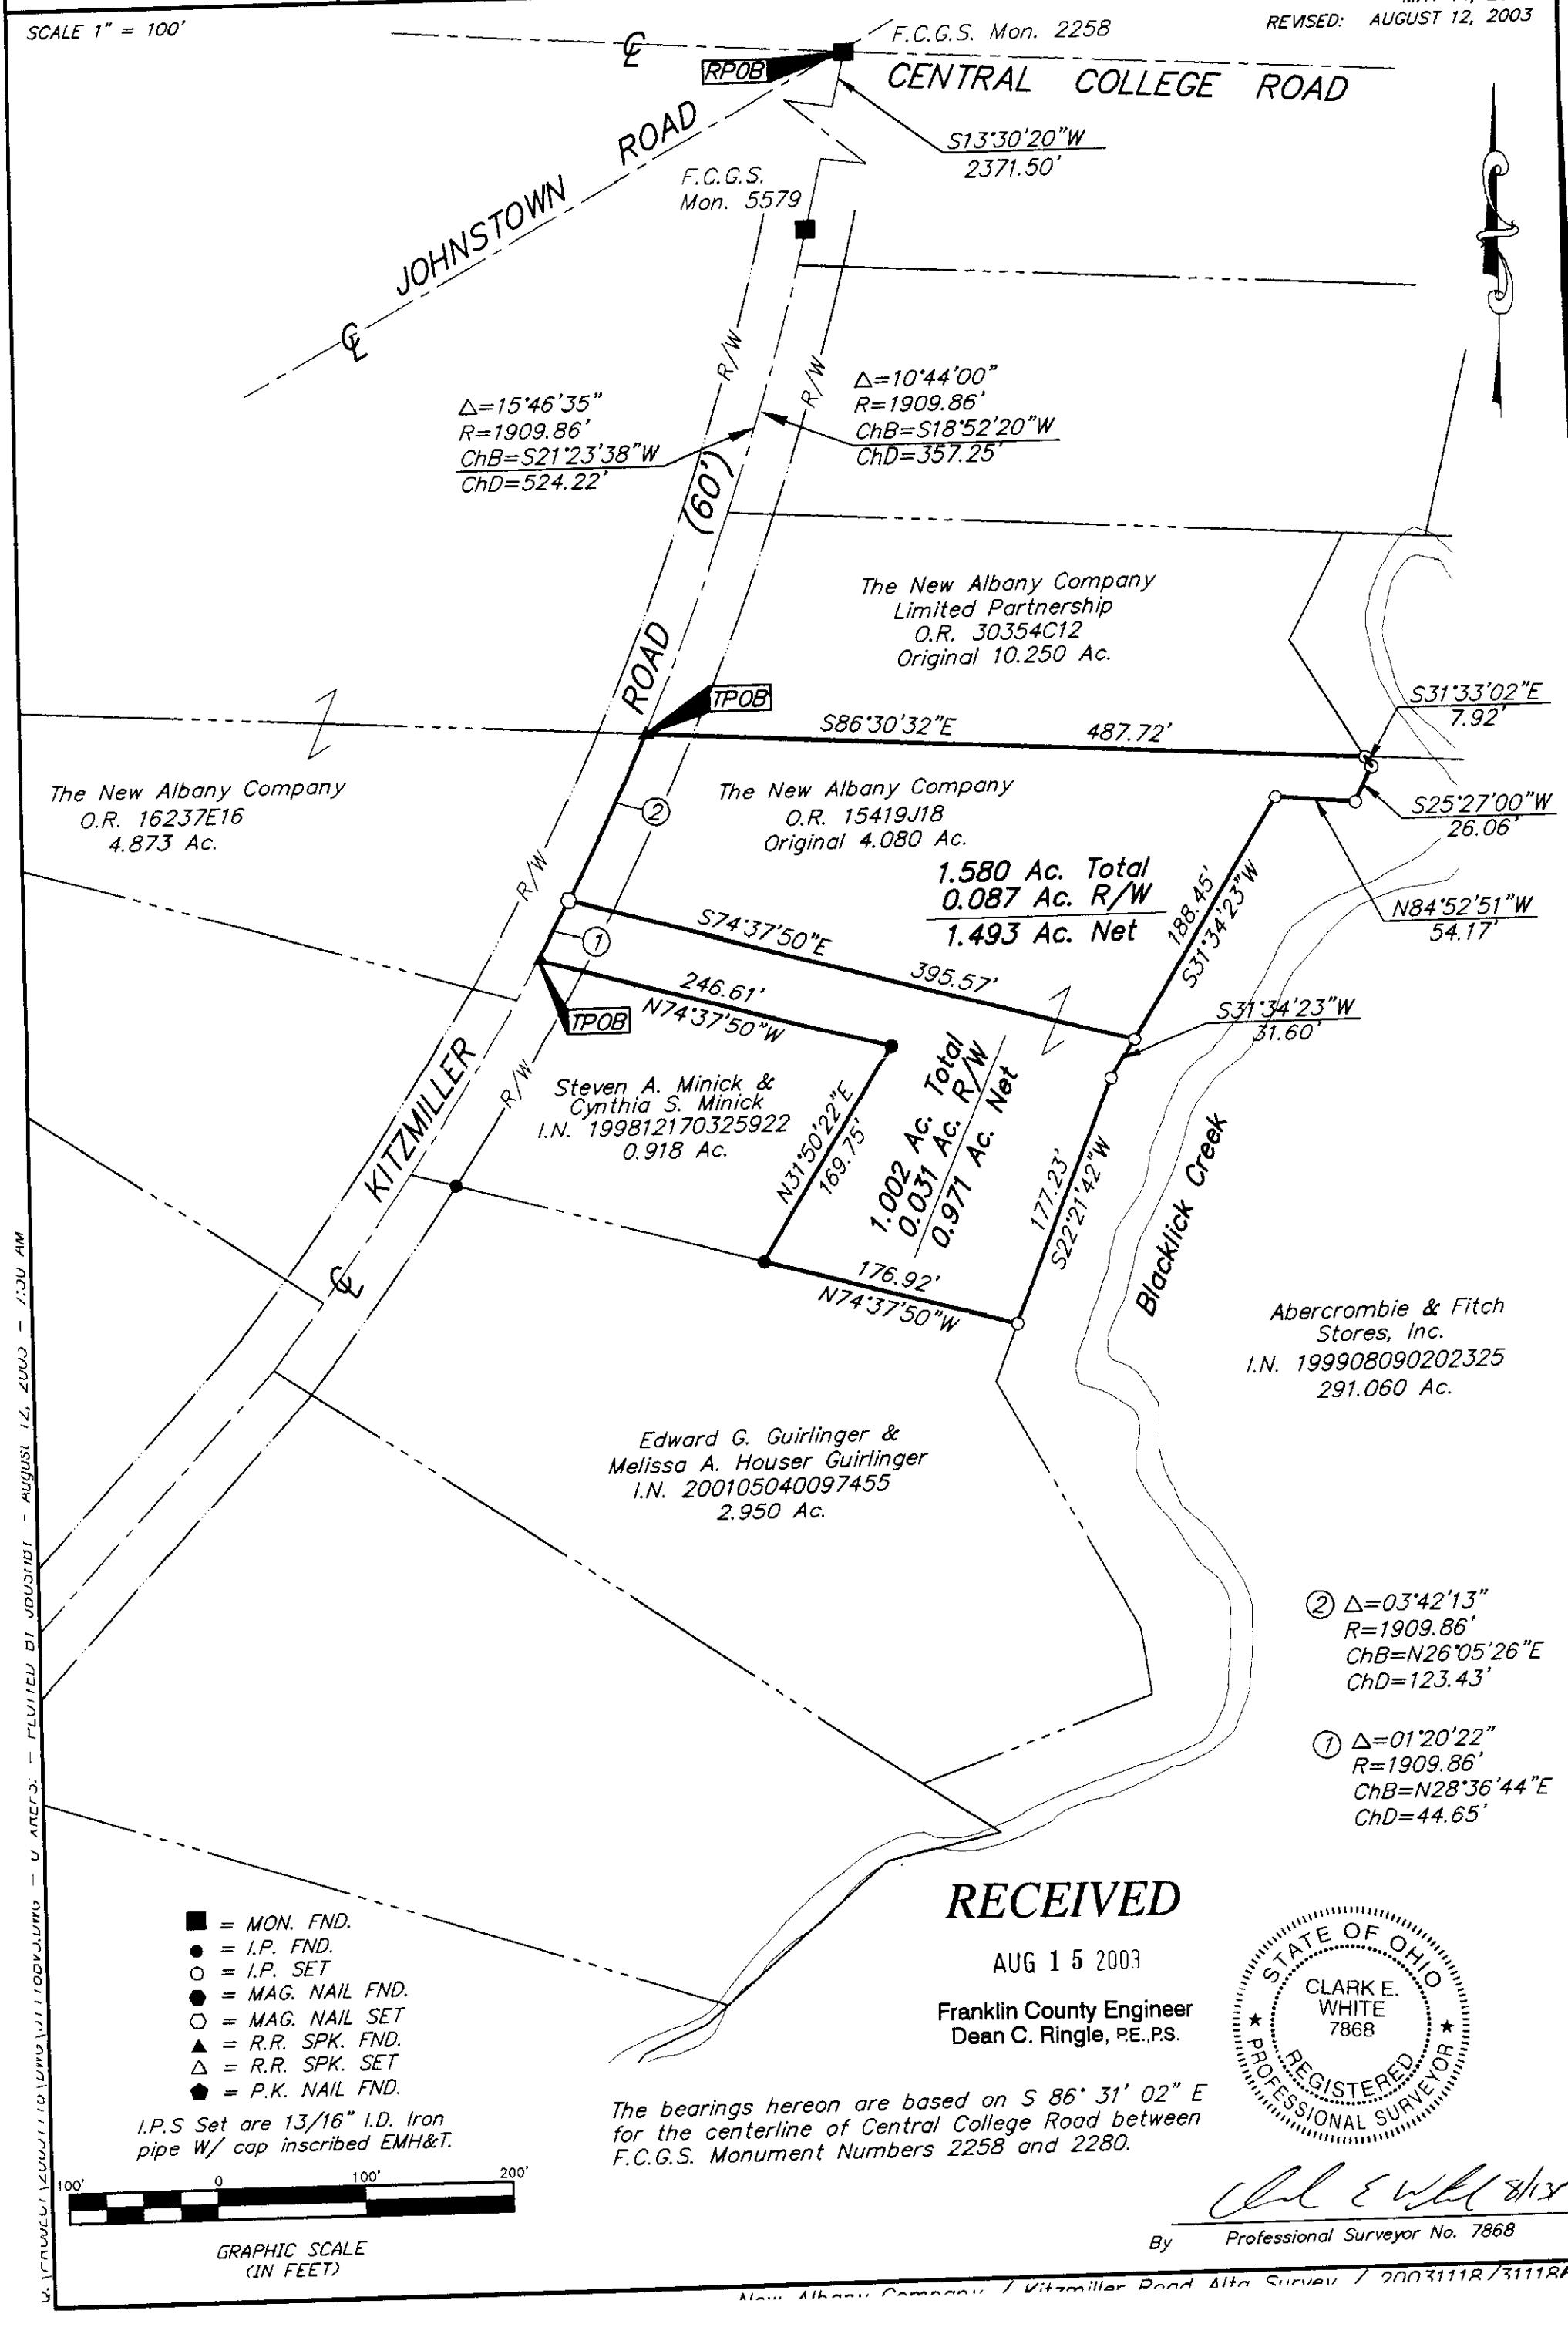

② Δ=03°42'13"
R=1909.86'
ChB=N26°05'26"E
ChD=123.43'

① Δ=01°20'22"
R=1909.86'
ChB=N28°36'44"E
ChD=44.65'

■ = MON. FND.
● = I.P. FND.
○ = I.P. SET
⬢ = MAG. NAIL FND.
⬡ = MAG. NAIL SET
▲ = R.R. SPK. FND.
△ = R.R. SPK. SET
⬟ = P.K. NAIL FND.

I.P.S Set are 13/16" I.D. Iron pipe W/ cap inscribed EMH&T.

100' 0 100' 200'
GRAPHIC SCALE
(IN FEET)

The bearings hereon are based on S 86° 31' 02" E for the centerline of Central College Road between F.C.G.S. Monument Numbers 2258 and 2280.

RECEIVED
AUG 15 2003
Franklin County Engineer
Dean C. Ringle, P.E.,P.S.

STATE OF OHIO
CLARK E. WHITE
7868
REGISTERED
PROFESSIONAL SURVEYOR

8/13/03
By Professional Surveyor No. 7868

G:\FRANKLIN\2000\110\DWG\011100DW.DWG — U AREAS: — PLOTTED BY JBUSH01 — AUGUST 14, 2003 — 7:30 AM

New Albany Company / Kitzmiller Road Alta Survey / 20031118/31118A