SURVEY OF ACREAGE PARCELS

LOCATED IN QUARTER TOWNSHIP 2, TOWNSHIP 2, RANGE 17
UNITED STATES MILITARY LANDS
CITY OF COLUMBUS, FRANKLIN COUNTY, OHIO

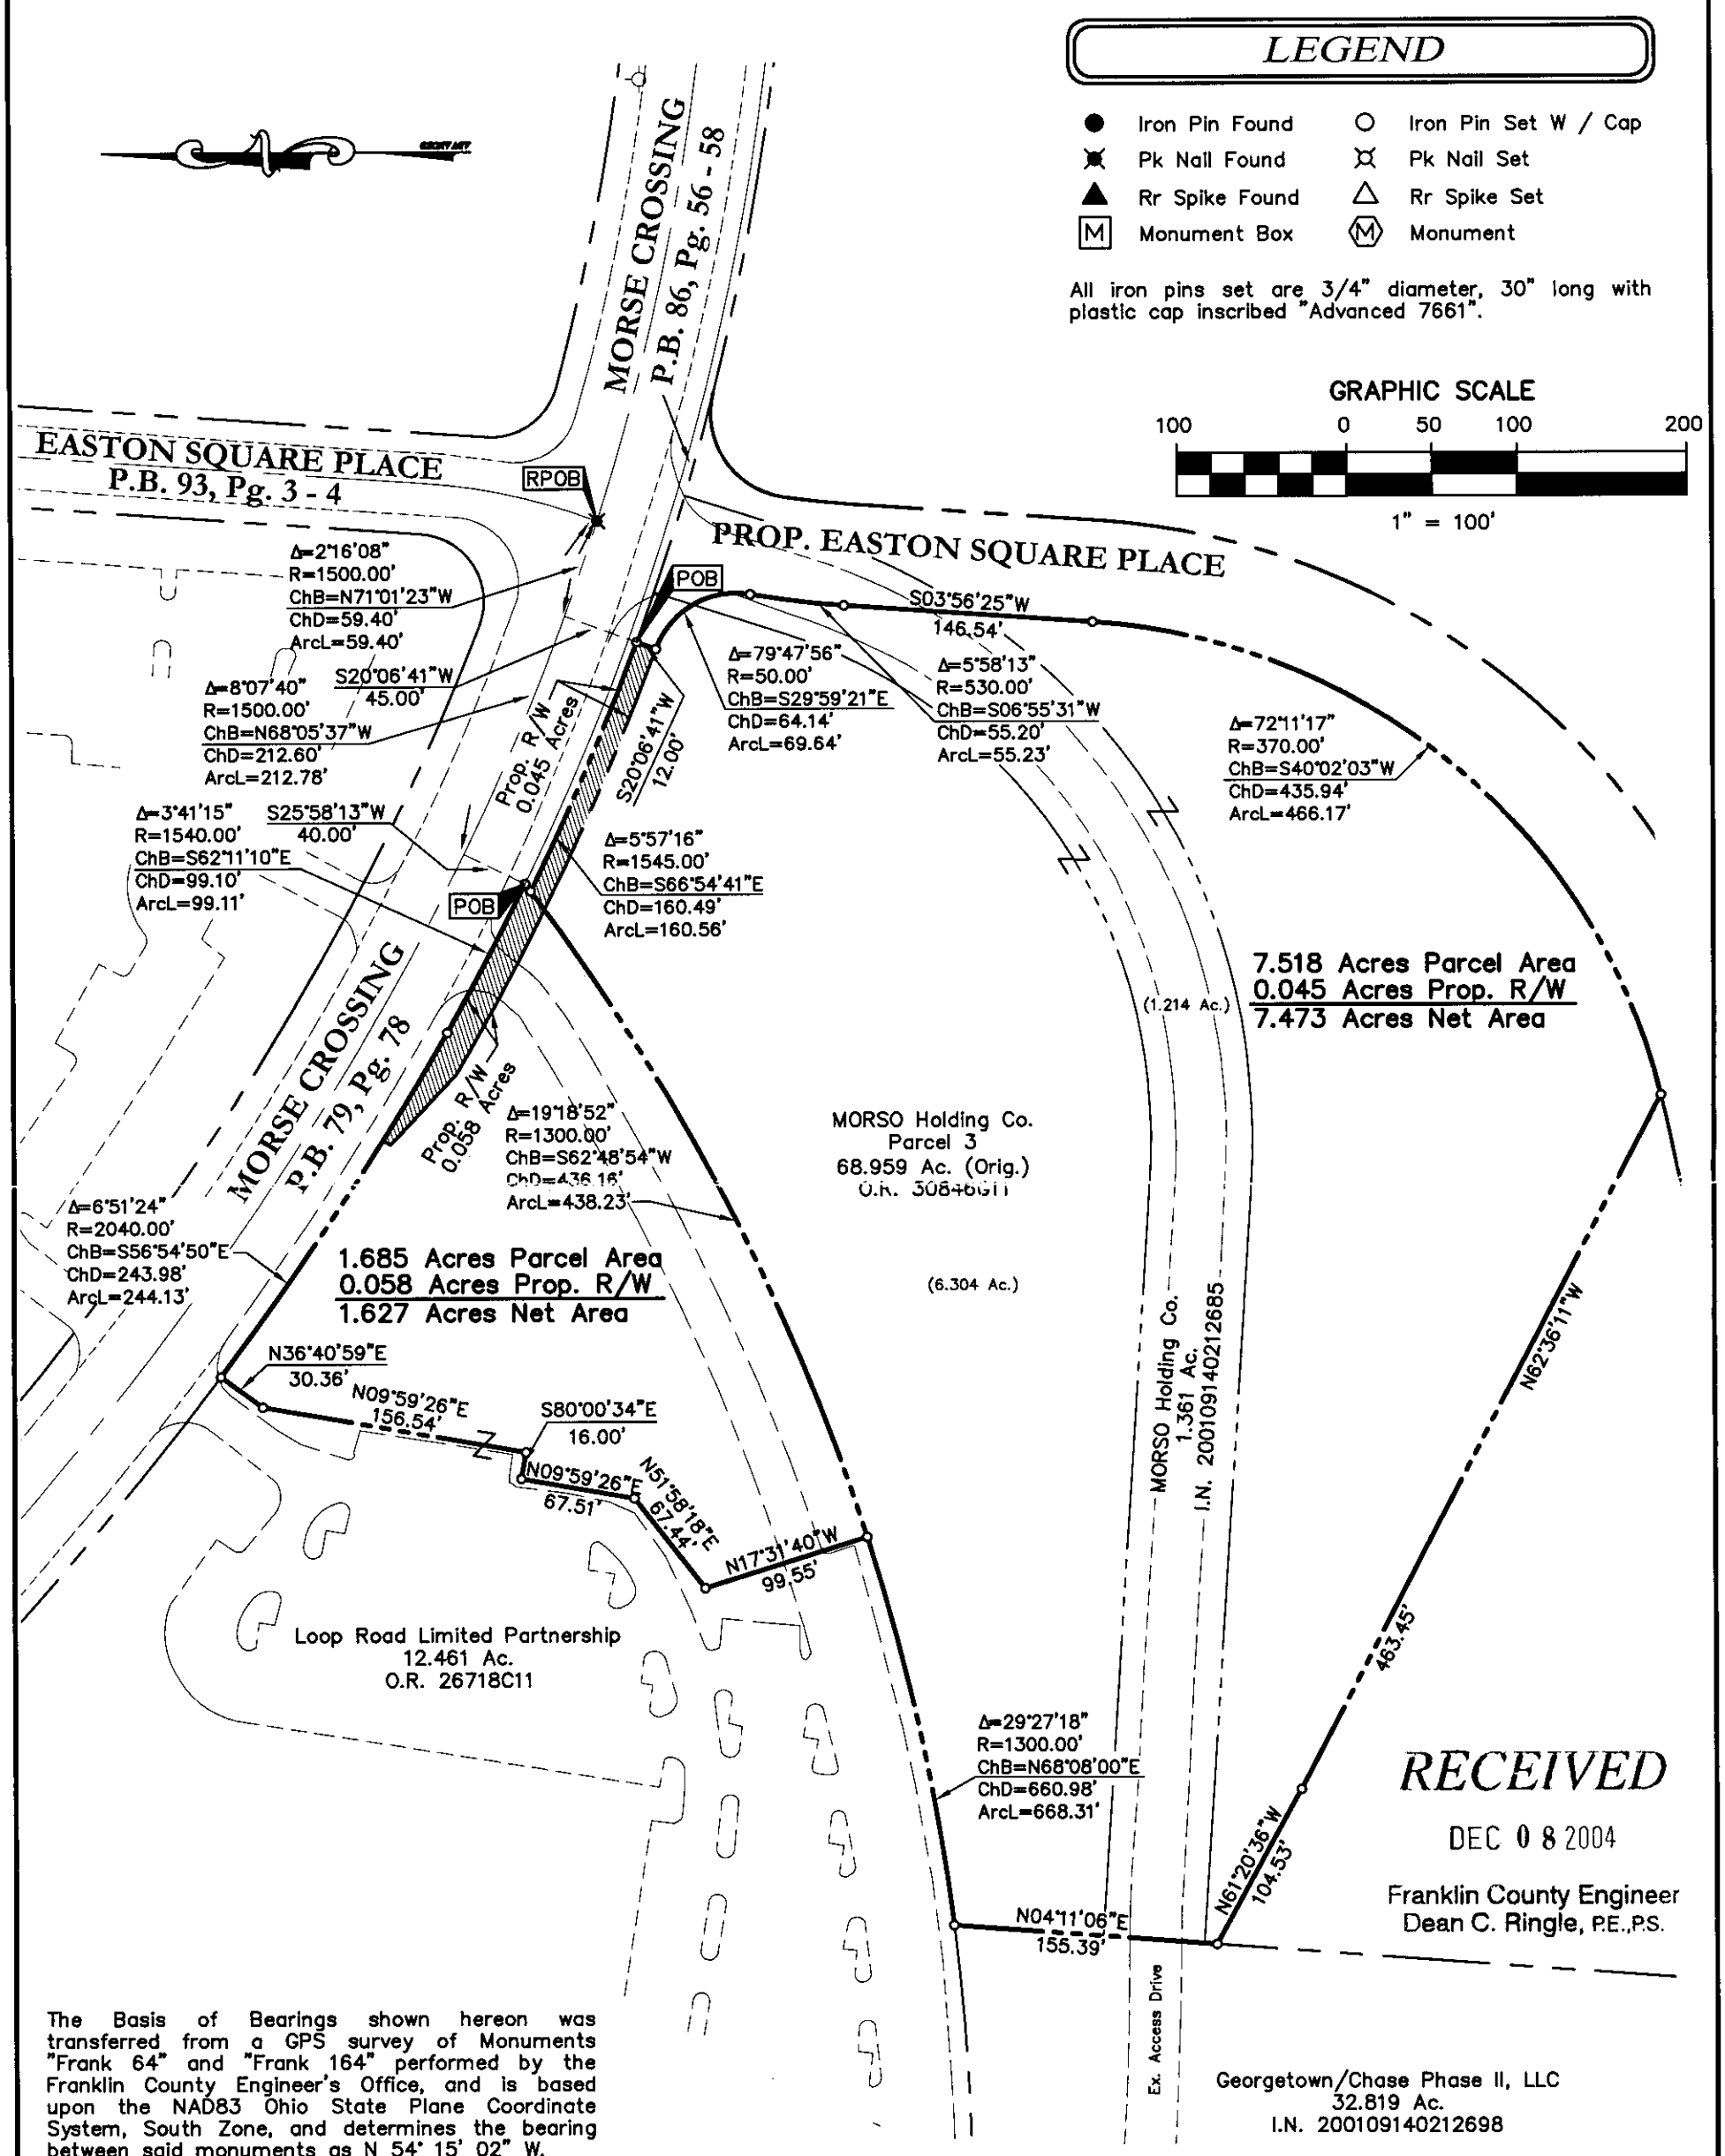

RECEIVED
DEC 08 2004
Franklin County Engineer
Dean C. Ringle, P.E.,P.S.

The Basis of Bearings shown hereon was transferred from a GPS survey of Monuments "Frank 64" and "Frank 164" performed by the Franklin County Engineer's Office, and is based upon the NAD83 Ohio State Plane Coordinate System, South Zone, and determines the bearing between said monuments as N 54° 15' 02" W.

STATE OF OHIO
CLARK E. WHITE
7868
REGISTERED PROFESSIONAL SURVEYOR

We do hereby certify that we have surveyed the above premises, prepared the attached plat, and that said plat is correct. All dimensions are in feet and decimal parts thereof.

By _____ 12/8/04
Clark E. White, Ohio P.S. #7868 Date

DRAWN BY: CEW	JOB NO.: 04-013-08
DATE: 12/02/04	CHECKED BY: JDW

ADVANCED
CIVIL DESIGN
ENGINEERS SURVEYORS
4605 Morse Road
Suite 101
Columbus, Ohio 43230
ph 614.428.7750
fax 614.428.7755