SURVEY OF ACREAGE PARCELS
SECTION 13, TOWNSHIP 11, RANGE 21
CONGRESS LANDS
CITY OF COLUMBUS, FRANKLIN COUNTY, OHIO

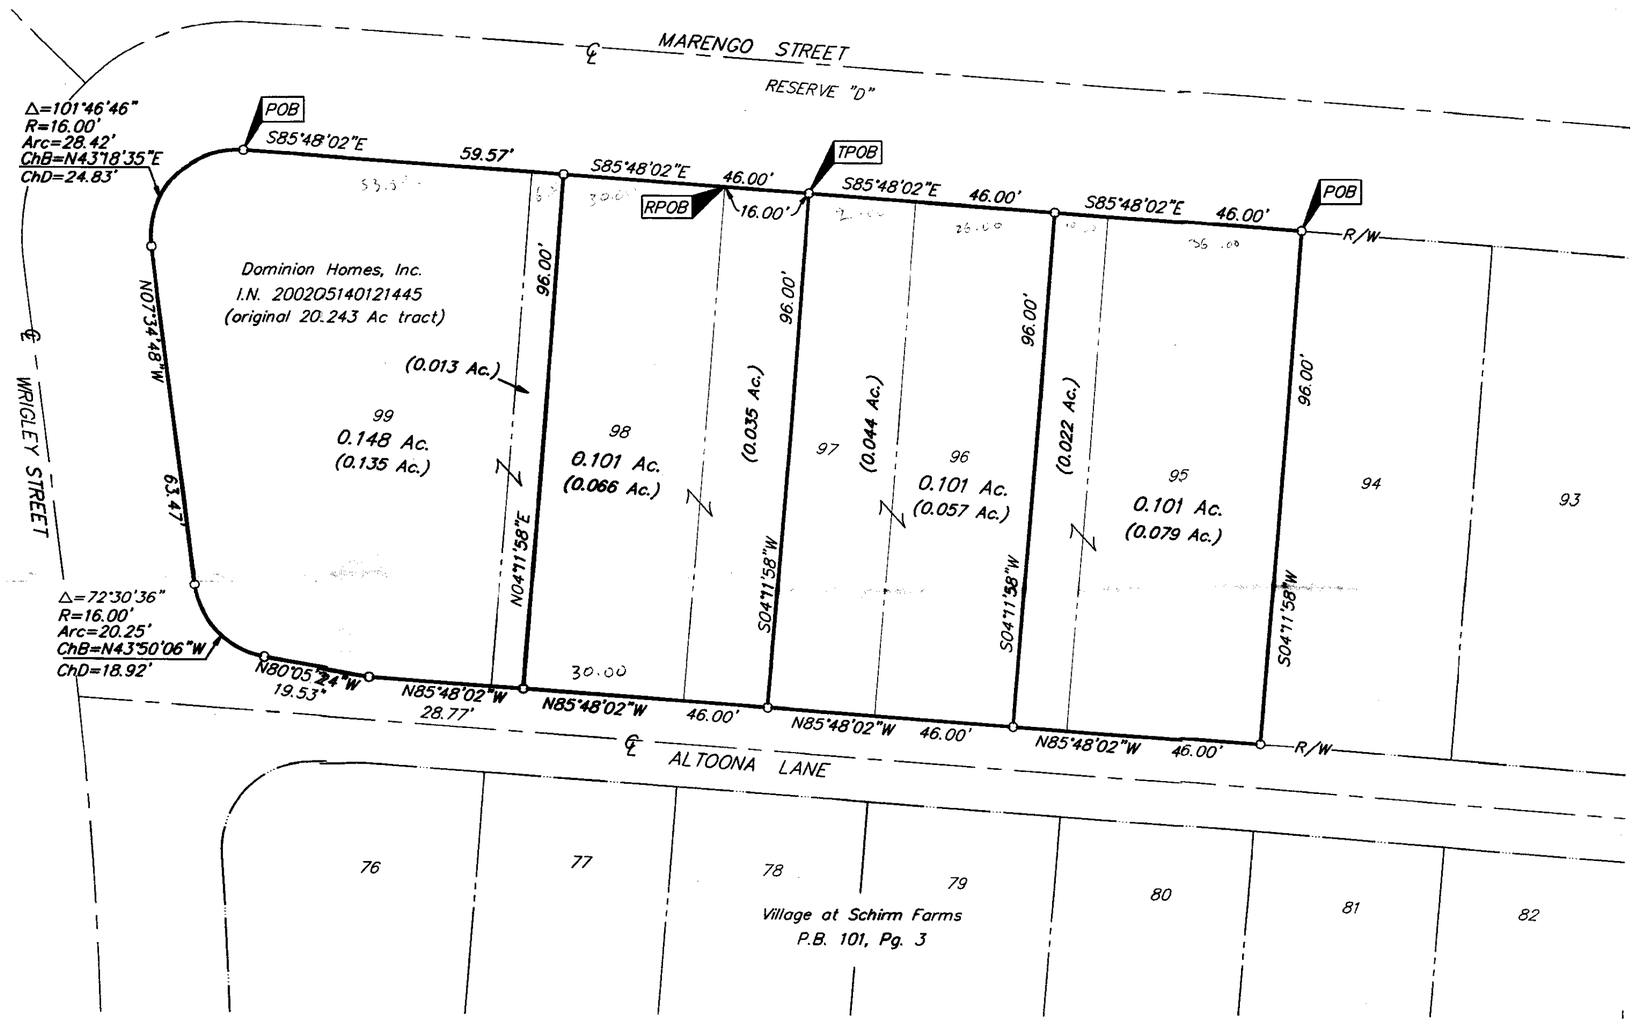

RECEIVED
JAN 18 2005
Franklin County Engineer
Dean C. Ringle, P.E., P.S.

● = STONE FND.
■ = MON. FND.
● = I.P. FND.
○ = I.P. SET
● = MAG. NAIL FND.
○ = MAG. NAIL SET
▲ = R.R. SPK. FND.
△ = R.R. SPK. SET
⬟ = P.K. NAIL FND.
I.P. Set are 13/16" I.D. iron pipe with cap inscribed EMHT INC

20' 0 20' 40'
GRAPHIC SCALE
(IN FEET)

BASIS OF BEARINGS: Bearings are based on the centerline of Marengo Street being South 85°48'02" East, as shown on the plat of "Village at Schirm Farms", a subdivision of record in Plat Book 101, Page 3, Recorder's Office, Franklin County, Ohio.

STATE OF OHIO
EDWARD J. MILLER
8250
REGISTERED
PROFESSIONAL SURVEYOR

By: _____ 1/17/05
Professional Surveyor No. 8250

EMHT INC.
ENGINEERS, SURVEYORS, PLANNERS, SCIENTISTS
EVANS, MECHWART, HAMBLETON & TILTON, INC.
170 MILL STREET
GAHANNA, OHIO 43230
TELEPHONE (614) 471-5150
FACSIMILE (614) 471-9286

Date:	January 17, 2004
Scale:	1" = 20'
Job No:	2005-0066
Sheet:	1 of 1

REVISIONS

MARK	DATE	DESCRIPTION

\\CMHDATA1\SURVEY\PROJECT\20050066\DWG\50066BV.DWG<18X24 LANDSCAPE> - NO XREFS - PLOTTED BY: TBAXTER - TUESDAY, JAN 11 2005 - 7:23:47 AM