PLAT OF SURVEY

SITUATE IN THE STATE OF OHIO, COUNTY OF FRANKLIN, VILLAGE OF NEW ALBANY
AND BEING A PART OF QUARTER TOWNSHIP 3, TOWNSHIP 2, RANGE 16
U.S. MILITARY LANDS, AND BEING ALSO A PART OF RESERVE "A"
OF THE NEW ALBANY COUNTRY CLUB SECTION 13, PLAT BOOK 83, PAGE 28.

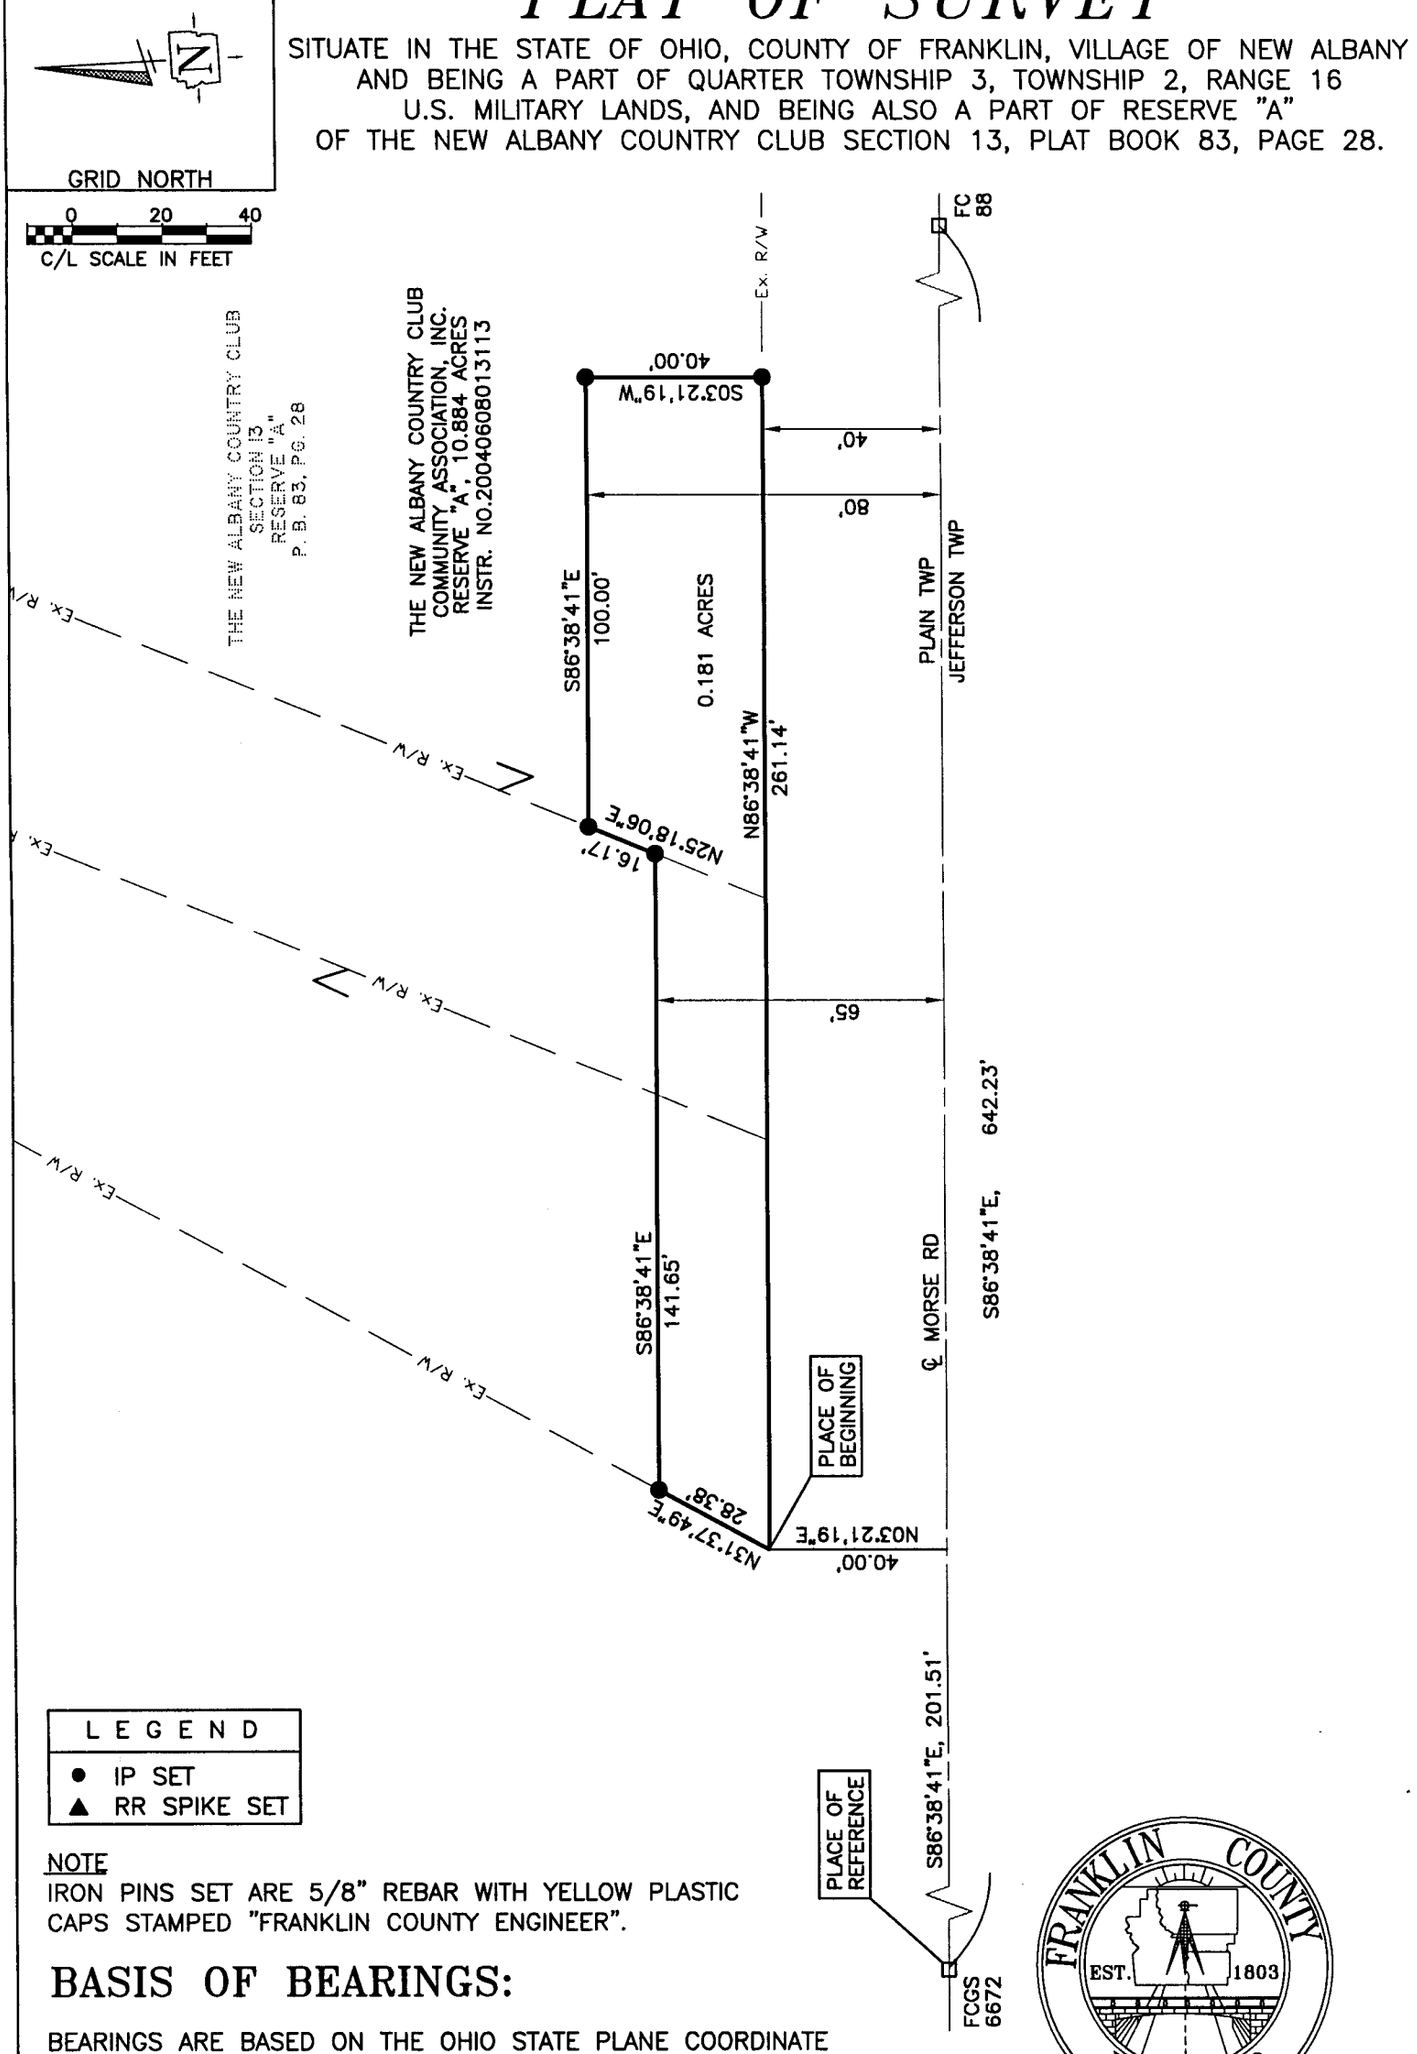

LEGEND
● IP SET
▲ RR SPIKE SET

NOTE
IRON PINS SET ARE 5/8" REBAR WITH YELLOW PLASTIC CAPS STAMPED "FRANKLIN COUNTY ENGINEER".

BASIS OF BEARINGS:

BEARINGS ARE BASED ON THE OHIO STATE PLANE COORDINATE SYSTEM, SOUTH ZONE AND NORTH AMERICAN DATUM OF 1983 (1986), AS ESTABLISHED FROM A GPS SURVEY PERFORMED BY THE FRANKLIN COUNTY ENGINEER'S SURVEY DEPARTMENT IN 1994 OCCUPYING MONUMENTS "FCGS 6616" AND "FCGS 6672" WITH A BEARING OF (S86°41'51"E).

DAVID L. PEARSON
OHIO REGISTERED SURVEYOR NO. 7298

11/04/2005
DATE

FRANKLIN COUNTY ENGINEER EST. 1803

STATE OF OHIO
DAVID L. PEARSON
7298

DATE: 10/12/05	DRAWING: XXXX-XX
	DRAWN BY: DOW

REVISIONS

DATE	#	DESCRIPTION	BY