EMH&T
Evans, Mechwart, Hambleton & Tilton, Inc.
Engineers • Surveyors • Planners • Scientists
5500 New Albany Road, Columbus, OH 43054
Phone: 614.775.4500 Fax: 614.775.4800
M C M X X V I

SURVEY OF ACREAGE PARCEL
QUARTER TOWNSHIP 2, TOWNSHIP 2, RANGE 18
UNITED STATES MILITARY LANDS
CITY OF COLUMBUS, FRANKLIN COUNTY, OHIO

Date: August 7, 2006
Scale: 1" = 60'
Job No: 2006-1664

RECEIVED
AUG 10 2006
Franklin County Engineer
Dean C. Ringle, P.E.,P.S.

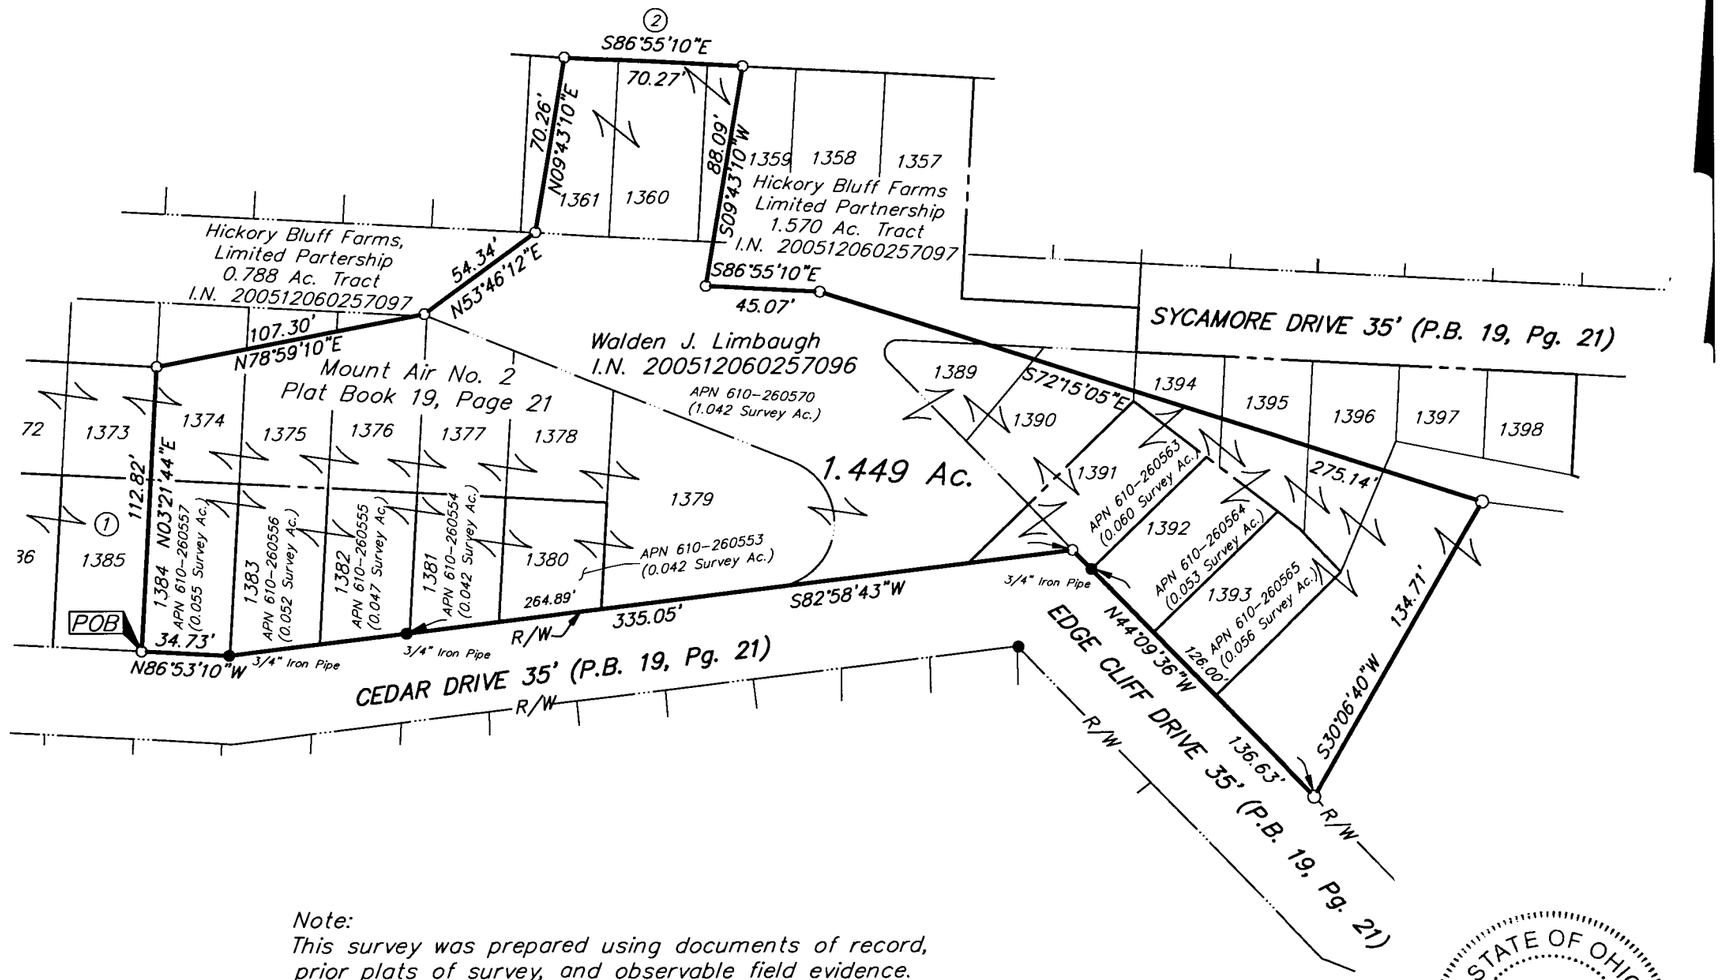

① Walden J. Limbaugh
I.N. 199910210265890

② Hickory Bluffs Farms, LP
225.00 Ac.
In. 199809110230854 (42.3892% Intrest)
In. 199809110230850 (48.9676% Intrest)
In. 199809110230845 (3.8054% Intrest)
In. 199809110230840 (3.8054% Intrest)
In. 199809110230836 (1.0324% Intrest)

● = STONE FND.
■ = MON. FND.
● = I.P. FND.
○ = I.P. SET
⬢ = MAG. NAIL FND.
⬡ = MAG. NAIL SET
▲ = R.R. SPK. FND.
△ = R.R. SPK. SET
⬟ = P.K. NAIL FND.

I.P. Set are 13/16" I.D. iron pipe with cap inscribed EMHT INC

60' 0 60' 120'
GRAPHIC SCALE
(IN FEET)

Note:
This survey was prepared using documents of record, prior plats of survey, and observable field evidence.

BASIS OF BEARINGS: Bearings are based on the bearing of South 10° 12' 30" East for the centerline of State Route 315 as delineated on the right-of-way plans of record labeled The Stratford – South Road (S.H. 656 – Sec A).

STATE OF OHIO
JAMES M. PEARSALL
7840
REGISTERED
PROFESSIONAL SURVEYOR

By James M Pearsall 8/10/06
Professional Surveyor No. 7840

\\CMHDATA1\SURVEY\PROJECT\20061664\DWG\61664BV.DWG<11X17 LAND CANNON> - NO XREFS - LAST SAVED BY JMEYER [8/7/2006 8:44:53 AM] - PLOTTED BY JMEYER [8/7/2006 8:44:54 AM]