J-4-F

DLZ

DLZ OHIO, INC.
6121 HUNTLEY ROAD COLUMBUS, OH 43229
PHONE (614) 888-0040 FAX (614) 888-6415

EXHIBIT A
COMFORT SUITES LEASE PROPERTY
COLUMBUS, OHIO

RECEIVED
MAR 12 2008
Franklin County Engineer
Dean C. Rindle P.E.,P.S

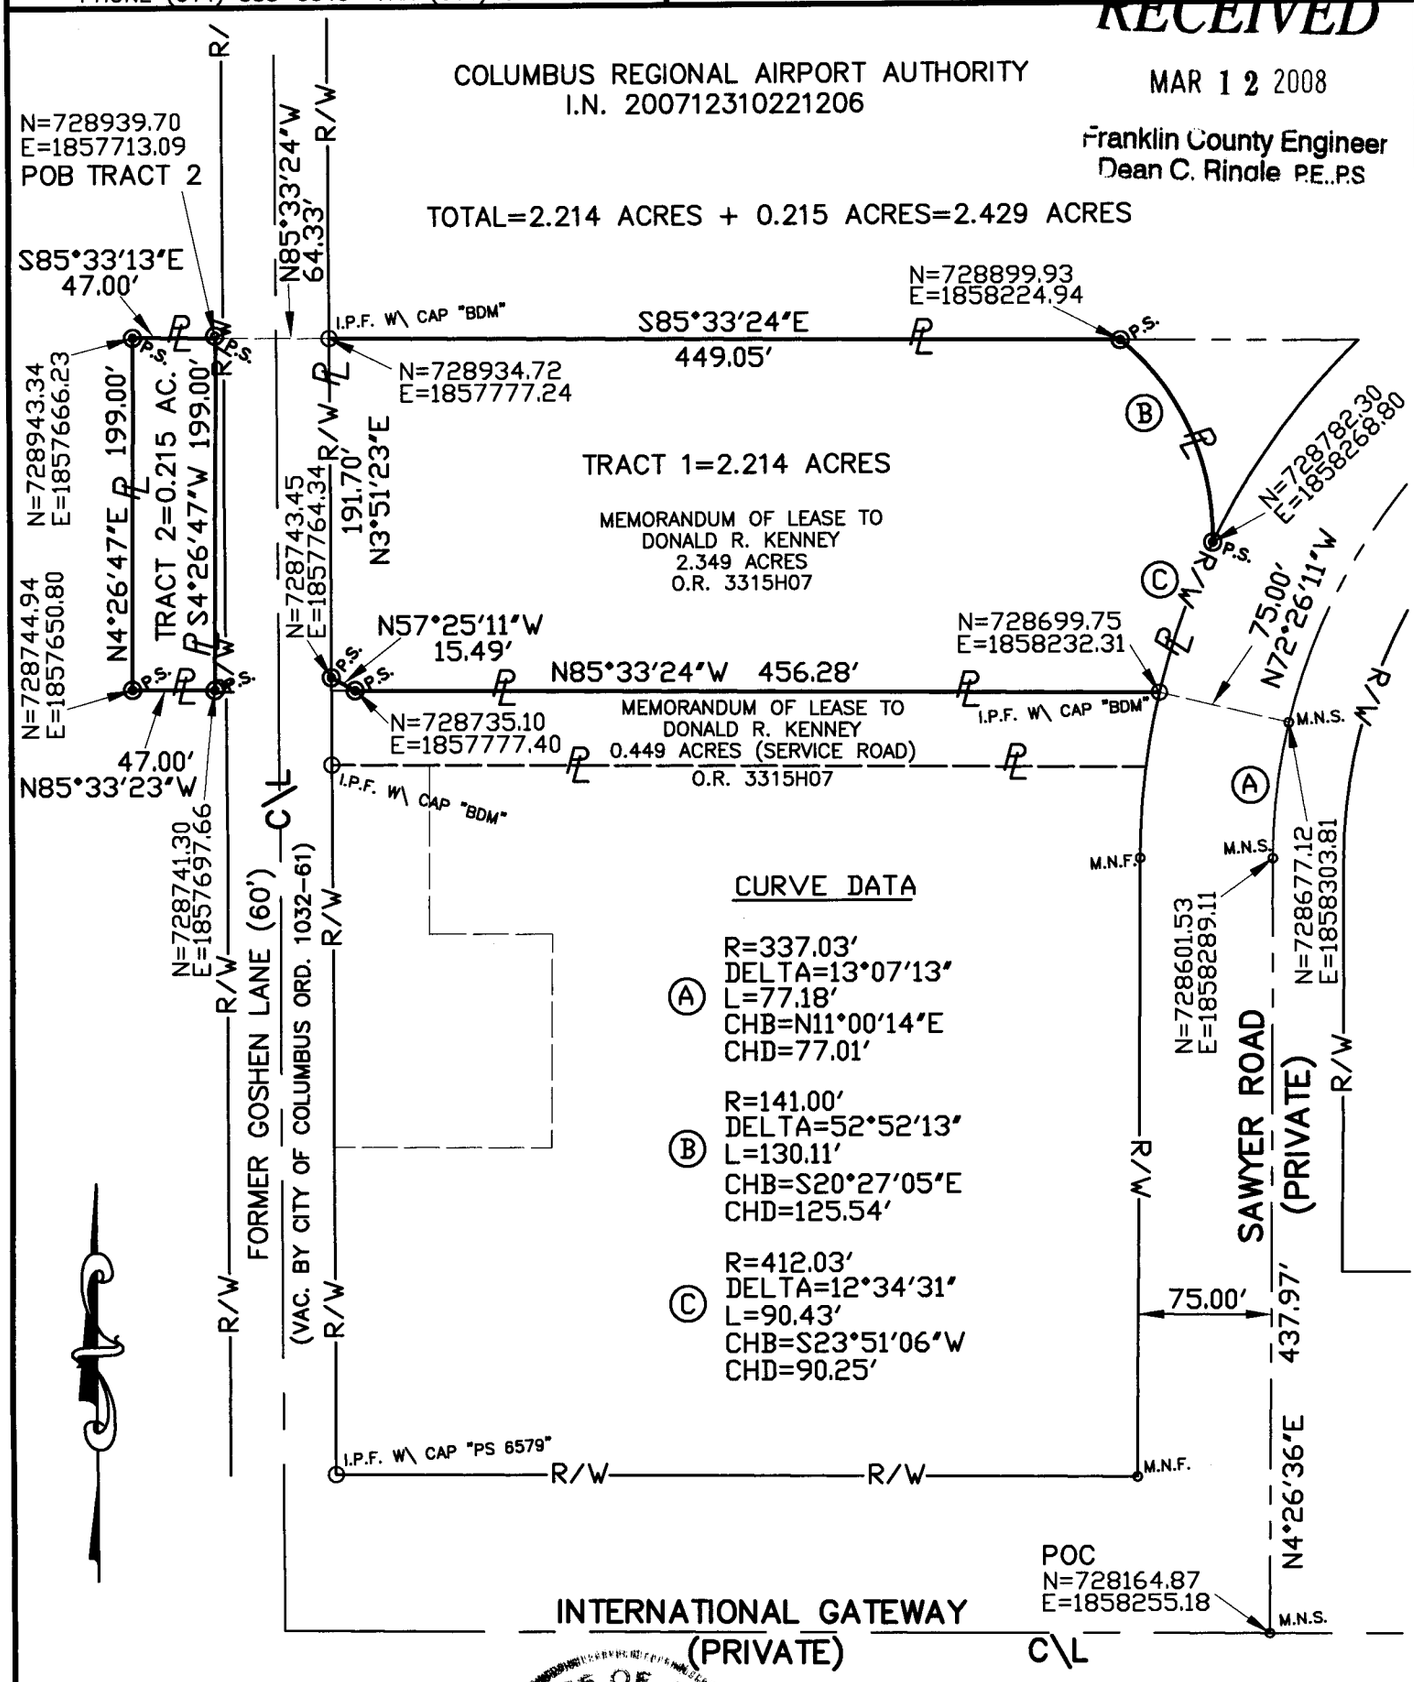

LEGEND

- I.P.F. 3/4" I.D. IRON PIPE FD.
- P.S. IRON PIPE SET
- M.N.F. MAG NAIL FOUND
- M.N.S. MAG NAIL SET

STATE OF OHIO
ROBERT A. BOSWORTH
S-7750
REGISTERED
PROFESSIONAL SURVEYOR

SCALE: 1" = 100'
100' 50' 0 50'

BASIS OF BEARING:
Bearings are based on the Ohio State Plane Coordinate System, South Zone, N.A.D. 83, using CORS (96) reference stations, which sets the centerline of Sawyer Road as being North 4°26'36" East.

I HEREBY CERTIFY THAT:
THE FOREGOING DRAWING REPRESENTS THE RESULTS OF AN ACTUAL FIELD SURVEY OF THE PREMISES PERFORMED UNDER MY RESPONSIBLE SUPERVISION AND THAT THE SAID DRAWING IS CORRECT TO THE BEST OF MY KNOWLEDGE AND BELIEF.

DRAWN:	CHK'D.	PROJECT NUMBER	BY: Robert A. Bosworth	3-12-08
RAB	JML	0621-1002-01	ROBERT A. BOSWORTH, P.S. 7750	DATE: