2-6-A

*Boundary Survey of 1.512 Acres and 7.133 Acres located in Quarter Township 1 and Quarter Township 4, Township 1, Range 16, United States Military Lands, Jefferson Township, Franklin County, Ohio.*

*for:*

# ELINOR MATCHNEER

| REVISIONS: | | | |
|---|---|---|---|
| 1 | April 24, 2008 | per Nicole Papa | mdf |
| 2 | June 26, 2008 | 40' R/W takes | mdf |
| 3 | July 16, 2008 | | mdf |
| No. | Date | Description | By |

*February 22, 2008*

200' 150' 100' 50' 0' 100' 200'

Scale 1" = 100'

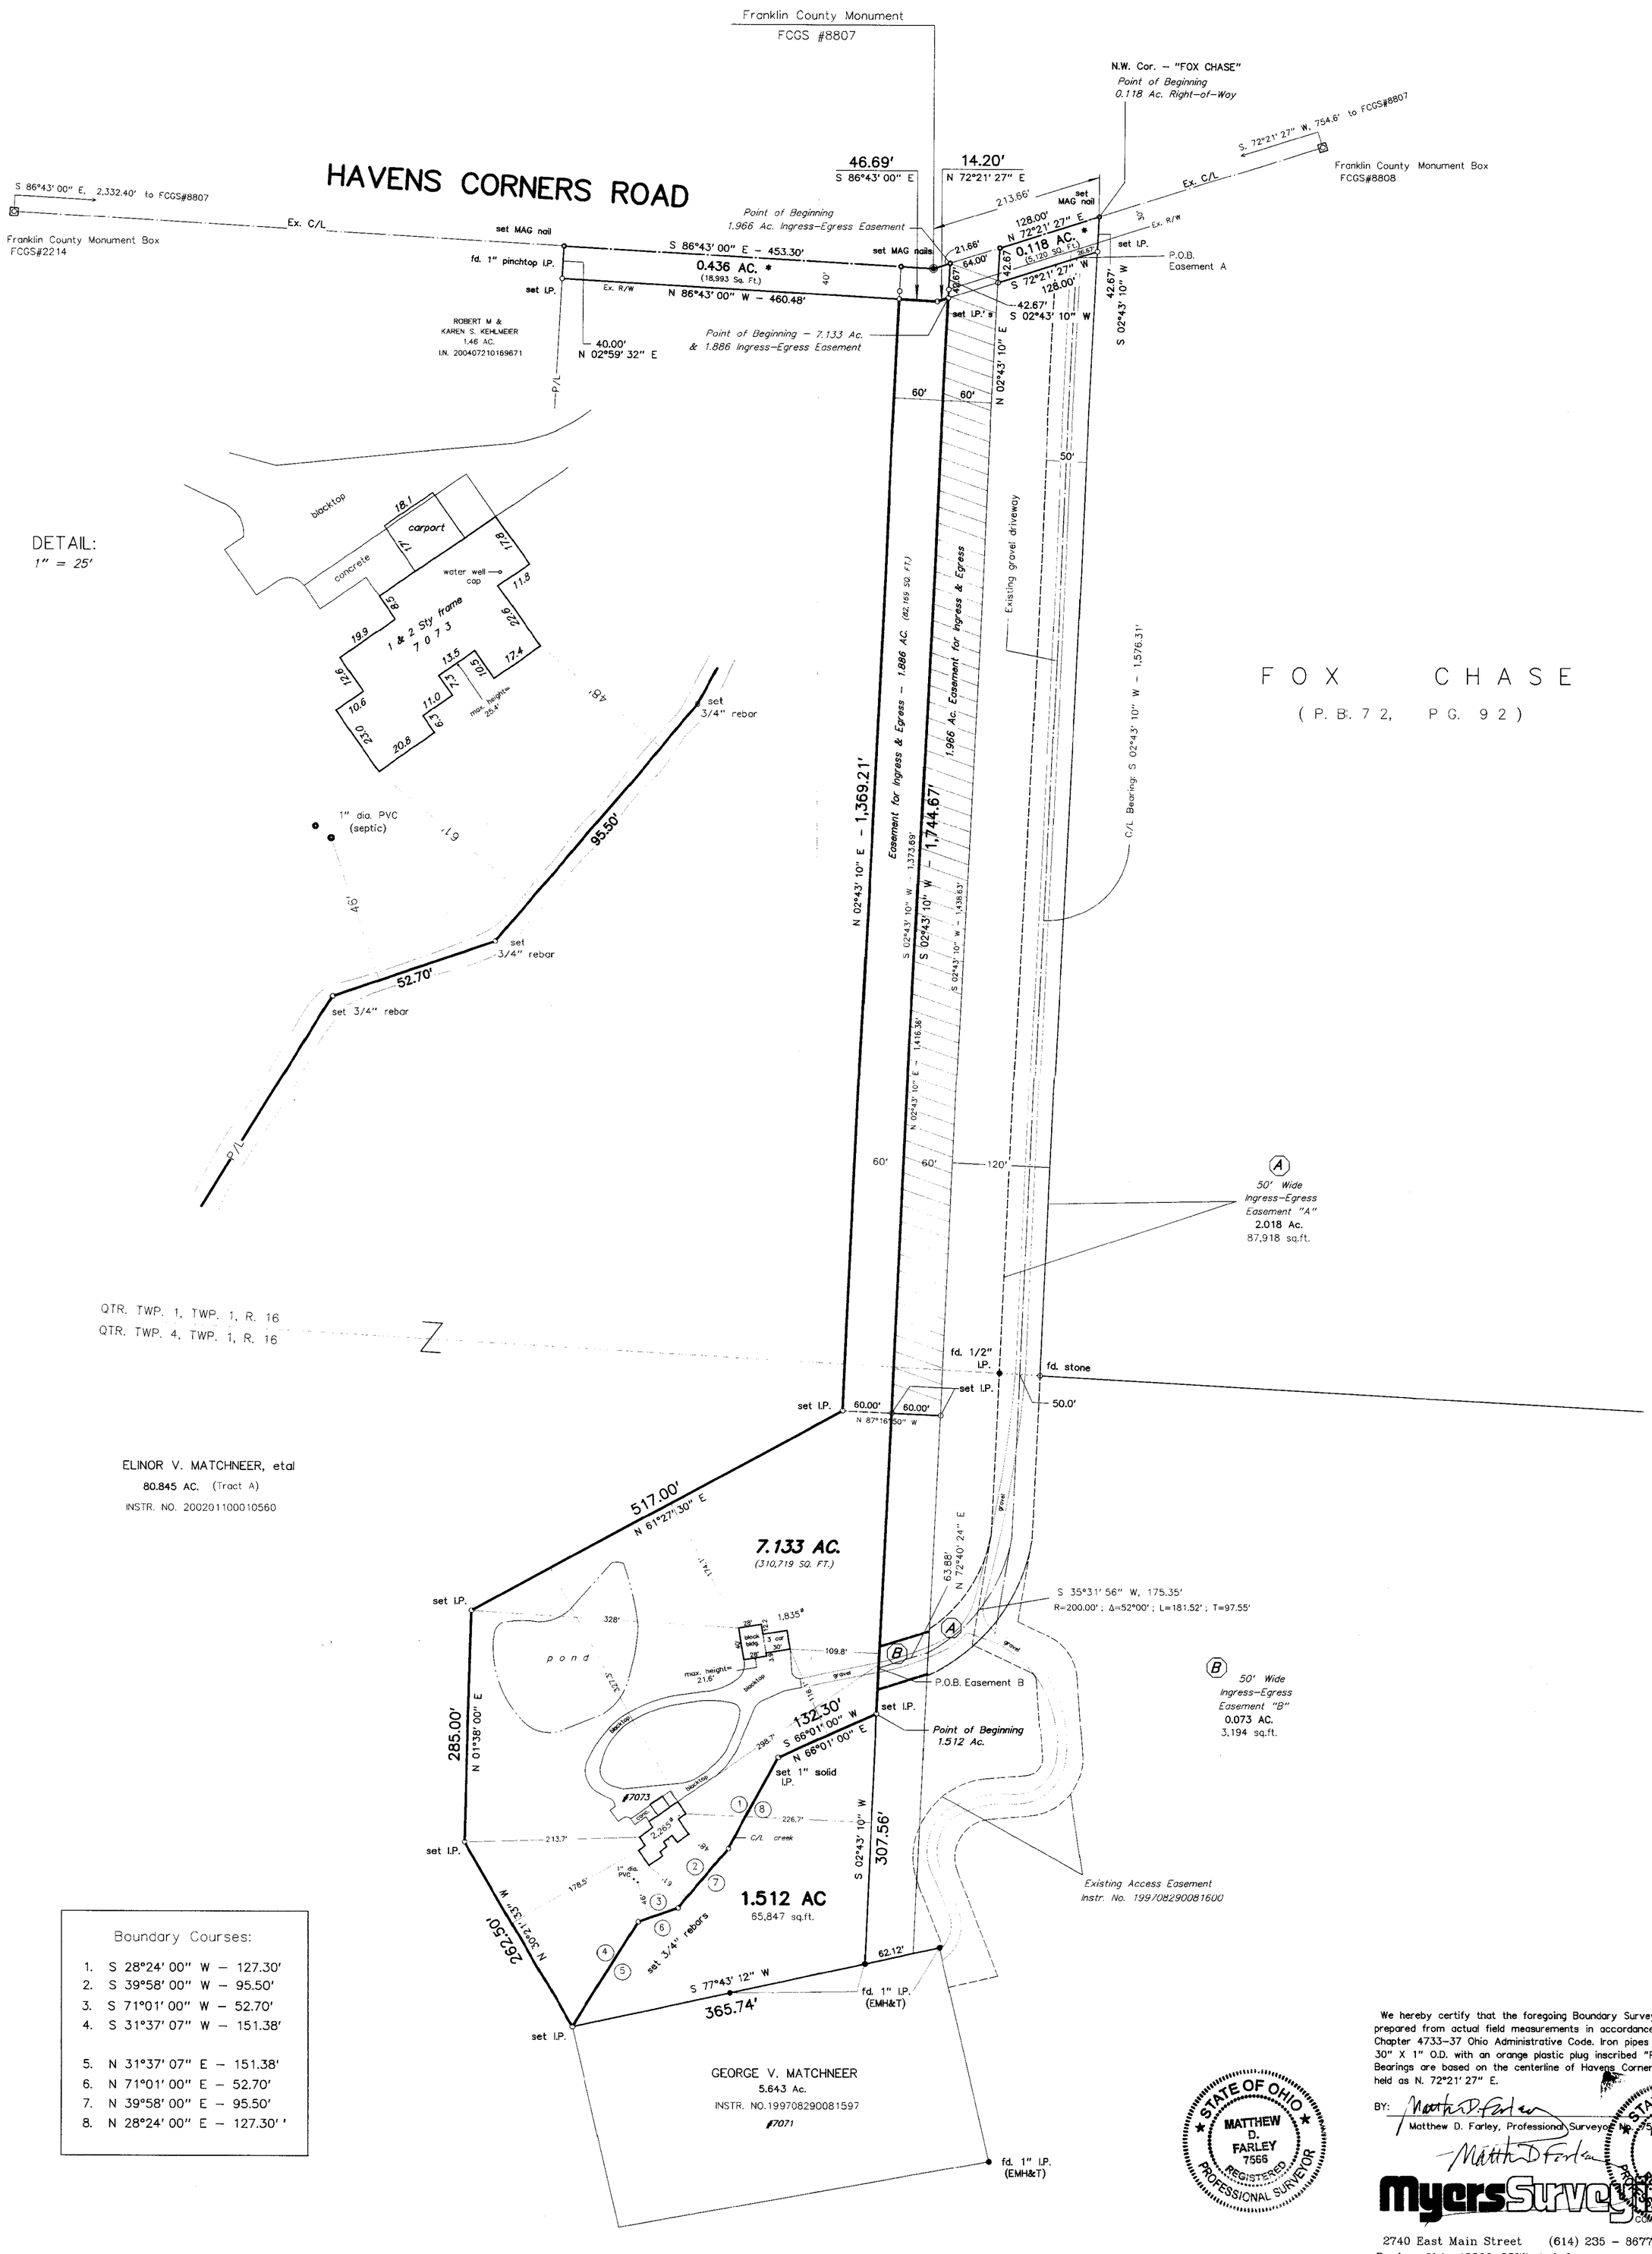


Boundary Courses:

1. S 28°24' 00" W – 127.30'
2. S 39°58' 00" W – 95.50'
3. S 71°01' 00" W – 52.70'
4. S 31°37' 07" W – 151.38'
5. N 31°37' 07" E – 151.38'
6. N 71°01' 00" E – 52.70'
7. N 39°58' 00" E – 95.50'
8. N 28°24' 00" E – 127.30'

We hereby certify that the foregoing Boundary Survey was prepared from actual field measurements in accordance with Chapter 4733-37 Ohio Administrative Code. Iron pipes set are 30" X 1" O.D. with an orange plastic plug inscribed "P.S. 6579" Bearings are based on the centerline of Havens Corners Road held as N. 72°21' 27" E.

BY: Matthew D. Farley

Matthew D. Farley, Professional Surveyor No. 7566

STATE OF OHIO MATTHEW D. FARLEY 7566 REGISTERED PROFESSIONAL SURVEYOR


MyersSurveying COMPANY
2740 East Main Street (614) 235 – 8677
Bexley, Ohio 43209-2577 info@myerssurveying.com


mo#4-01/25/08 | X – 1221

mo#7-06/12/08