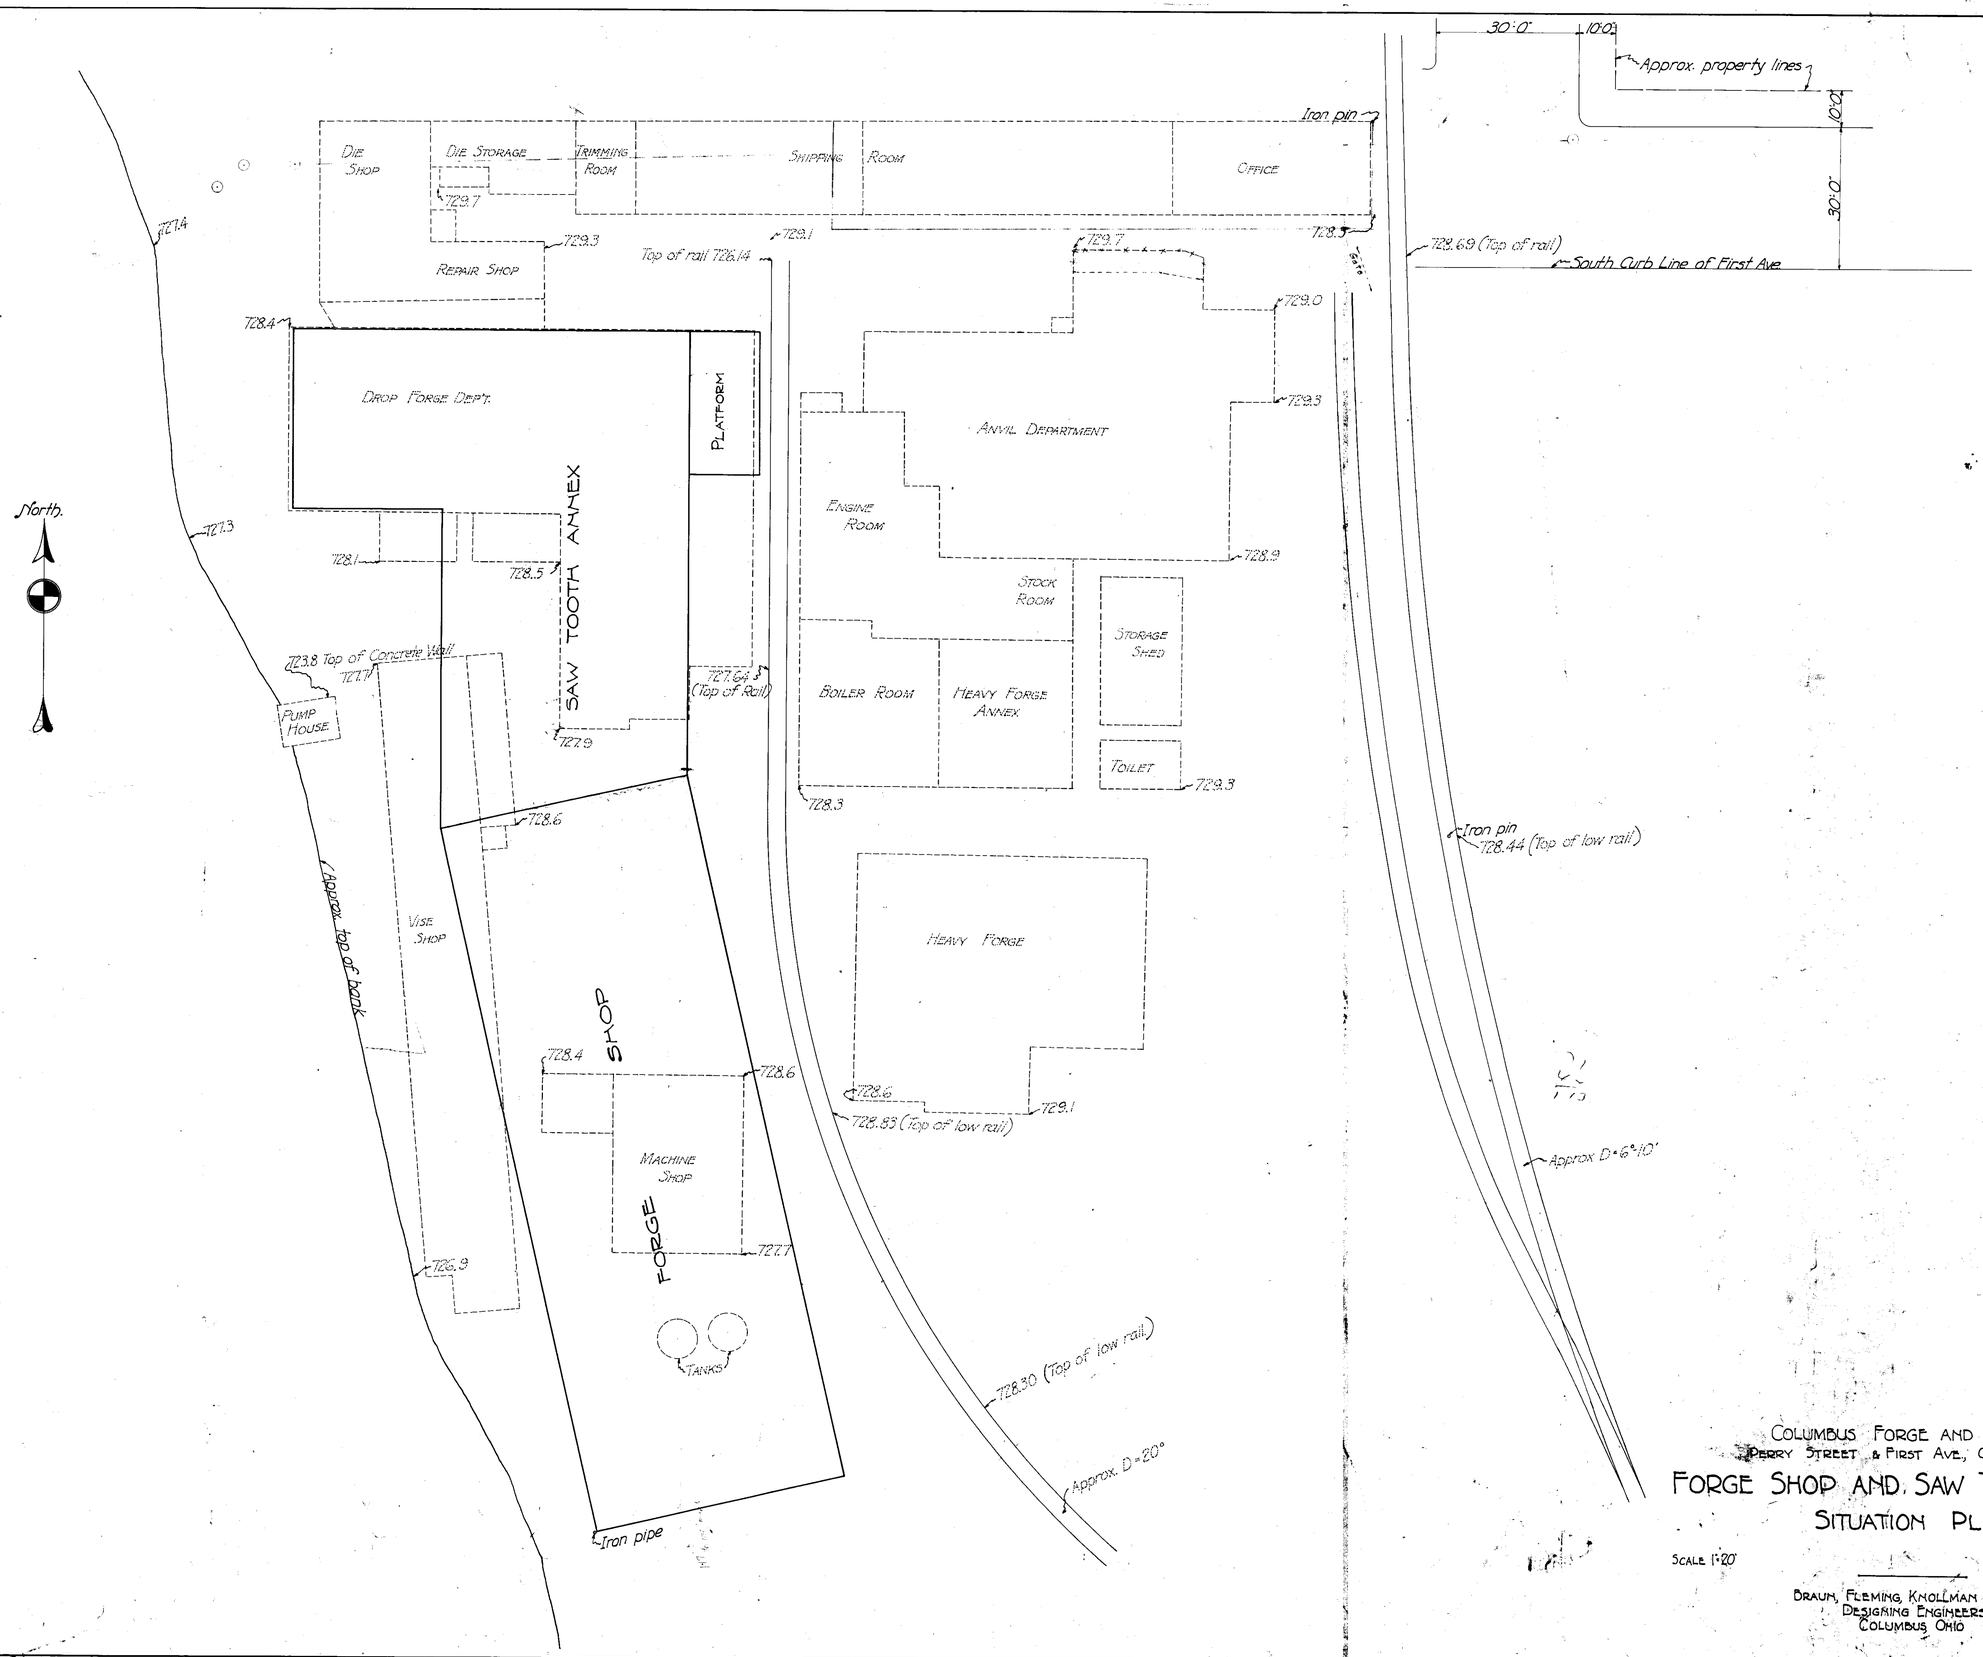

Dr. J.P.
Tr. G.B.
Ck. E.K.

COLUMBUS FORGE AND IRON CO.
PERRY STREET & FIRST AVE., COLUMBUS, OHIO.

FORGE SHOP AND SAW TOOTH ANNEX
SITUATION PLAN

SCALE 1"=20'

JUNE, 1921

BRAUN, FLEMING, KNOLLMAN & PRIOR
DESIGNING ENGINEERS
COLUMBUS, OHIO

SHEET No. 1 | 10 SHEETS

P-68