I-4-A

M-E COMPANIES
Celebrating 35 years of service
635 Brooksedge Boulevard
Westerville, OH 43081
Contact: BOB WYND
614-818-4900 ext. 239
Fax: 614-818-4902
www.mecompanies.com

RIGHT-OF-WAY DEDICATION EXHIBIT

STATE OF OHIO, COUNTY OF FRANKLIN,
CITY OF WESTERVILLE, QUARTER TWP. 2,
TOWNSHIP 2, RANGE 17, U.S.M.L.

GRAPHIC SCALE
0 15 30
(IN FEET)
1 inch = 30 ft.

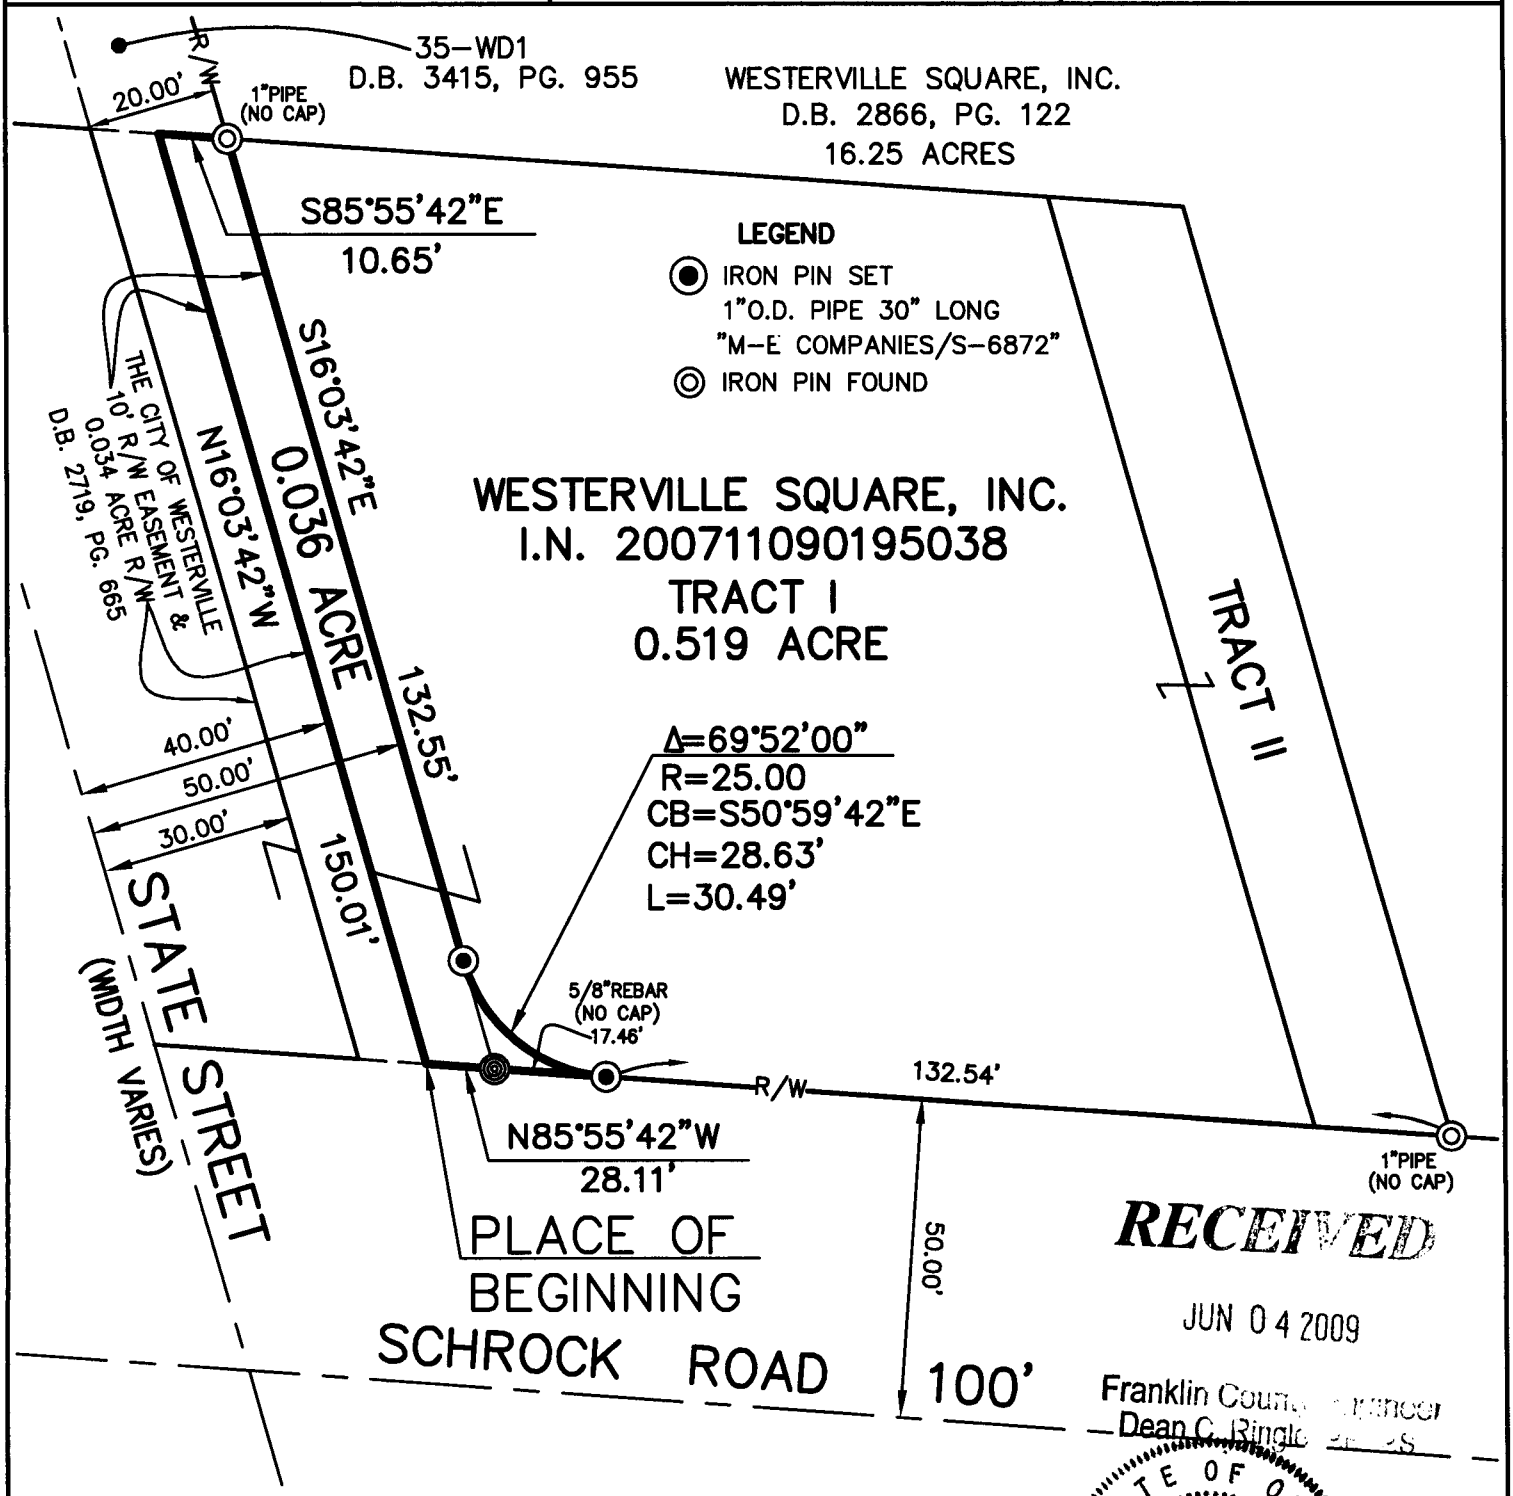

RECEIVED
JUN 04 2009
Franklin County Engineer
Dean C. Ringle

STATE OF OHIO
ROBERT S. WYND
S-6872
REGISTERED SURVEYOR

REVISED 6/03/09

BEARING REFERENCE

Bearings herein are based North 16°03'42"West for State Street as referenced on ODOT Plan No. FRA-3-26.12.

REGISTERED SURVEYOR NO. 6872 — 6/3/09 DATE

J:\08\08-231\dwg\08231RW.dwg by: dchiesa on 06/04/2009 @ 07:05:29 am ~ for M-E Companies, Inc.