I-5-2

SURVEY OF ACREAGE PARCELS
SECTION 3, TOWNSHIP 2, RANGE 16
UNITED STATES MILITARY LANDS
CITY OF COLUMBUS, COUNTY OF FRANKLIN, STATE OF OHIO

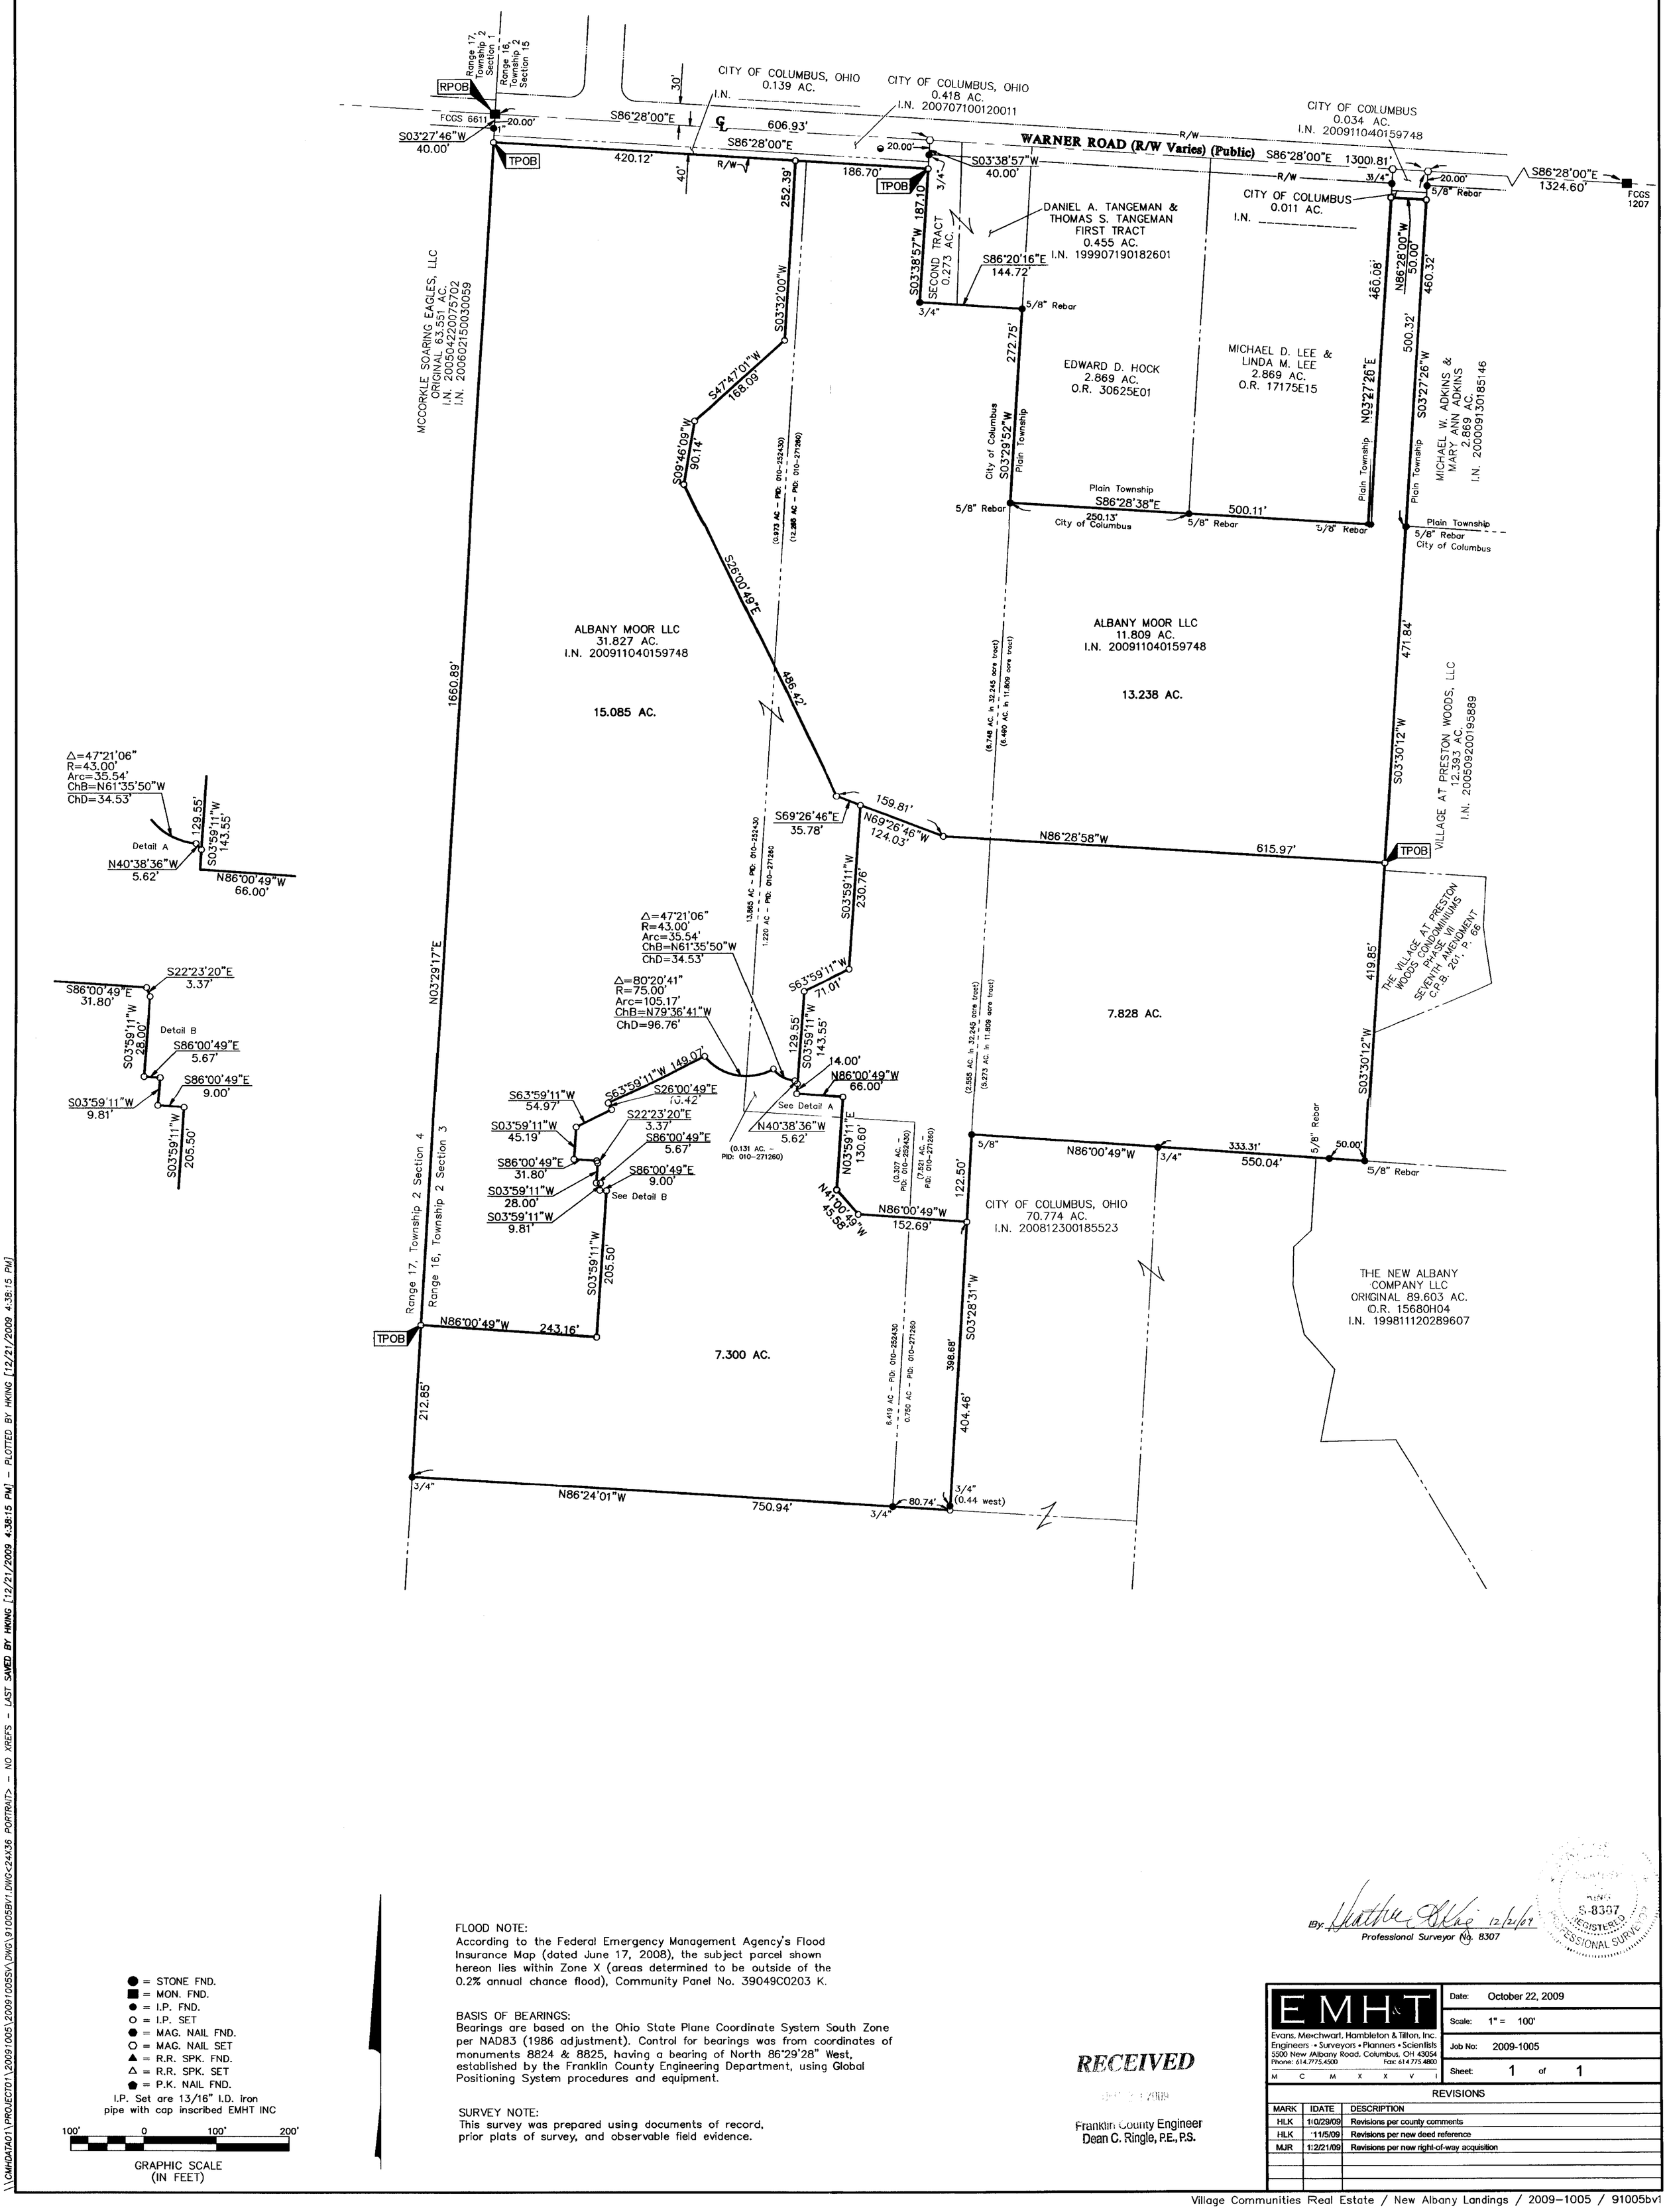

● = STONE FND.
■ = MON. FND.
● = I.P. FND.
○ = I.P. SET
⬢ = MAG. NAIL FND.
⬡ = MAG. NAIL SET
▲ = R.R. SPK. FND.
△ = R.R. SPK. SET
⬟ = P.K. NAIL FND.
I.P. Set are 13/16" I.D. iron pipe with cap inscribed EMHT INC

100' 0 100' 200'
GRAPHIC SCALE (IN FEET)

FLOOD NOTE:
According to the Federal Emergency Management Agency's Flood Insurance Map (dated June 17, 2008), the subject parcel shown hereon lies within Zone X (areas determined to be outside of the 0.2% annual chance flood), Community Panel No. 39049C0203 K.

BASIS OF BEARINGS:
Bearings are based on the Ohio State Plane Coordinate System South Zone per NAD83 (1986 adjustment). Control for bearings was from coordinates of monuments 8824 & 8825, having a bearing of North 86°29'28" West, established by the Franklin County Engineering Department, using Global Positioning System procedures and equipment.

SURVEY NOTE:
This survey was prepared using documents of record, prior plats of survey, and observable field evidence.

RECEIVED
DEC 17 2009
Franklin County Engineer
Dean C. Ringle, P.E., P.S.

By: Matthew D. King 12/21/09
Professional Surveyor No. 8307

MATTHEW D. KING S-8307 REGISTERED PROFESSIONAL SURVEYOR

EMHT
Evans, Mechwart, Hambleton & Tilton, Inc.
Engineers • Surveyors • Planners • Scientists
5500 New Albany Road, Columbus, OH 43054
Phone: 614.775.4500 Fax: 614.775.4800
M C M X X V I

Date:	October 22, 2009
Scale:	1" = 100'
Job No:	2009-1005
Sheet:	1 of 1

REVISIONS

MARK	IDATE	DESCRIPTION
HLK	10/29/09	Revisions per county comments
HLK	11/5/09	Revisions per new deed reference
MJR	12/21/09	Revisions per new right-of-way acquisition

\\CMHDATA01\PROJECT01\2009\1005\2009\1005SV\DWG\91005BV1.DWG<24X36 PORTRAIT> - NO XREFS - LAST SAVED BY HKING [12/21/2009 4:38:15 PM] - PLOTTED BY HKING [12/21/2009 4:38:15 PM]